PROFILE OF
ROSEBURG - GLIDE RD
OAK CREEK SECT.
STA. 20+17.2
STA. 79+47.2 TO

OFFICE OF
F. C. FREAR
COUNTY SURVEYOR
&
ROADMASTER

SCALE 1" = 100' HORZ.
1" = 10' VERT.

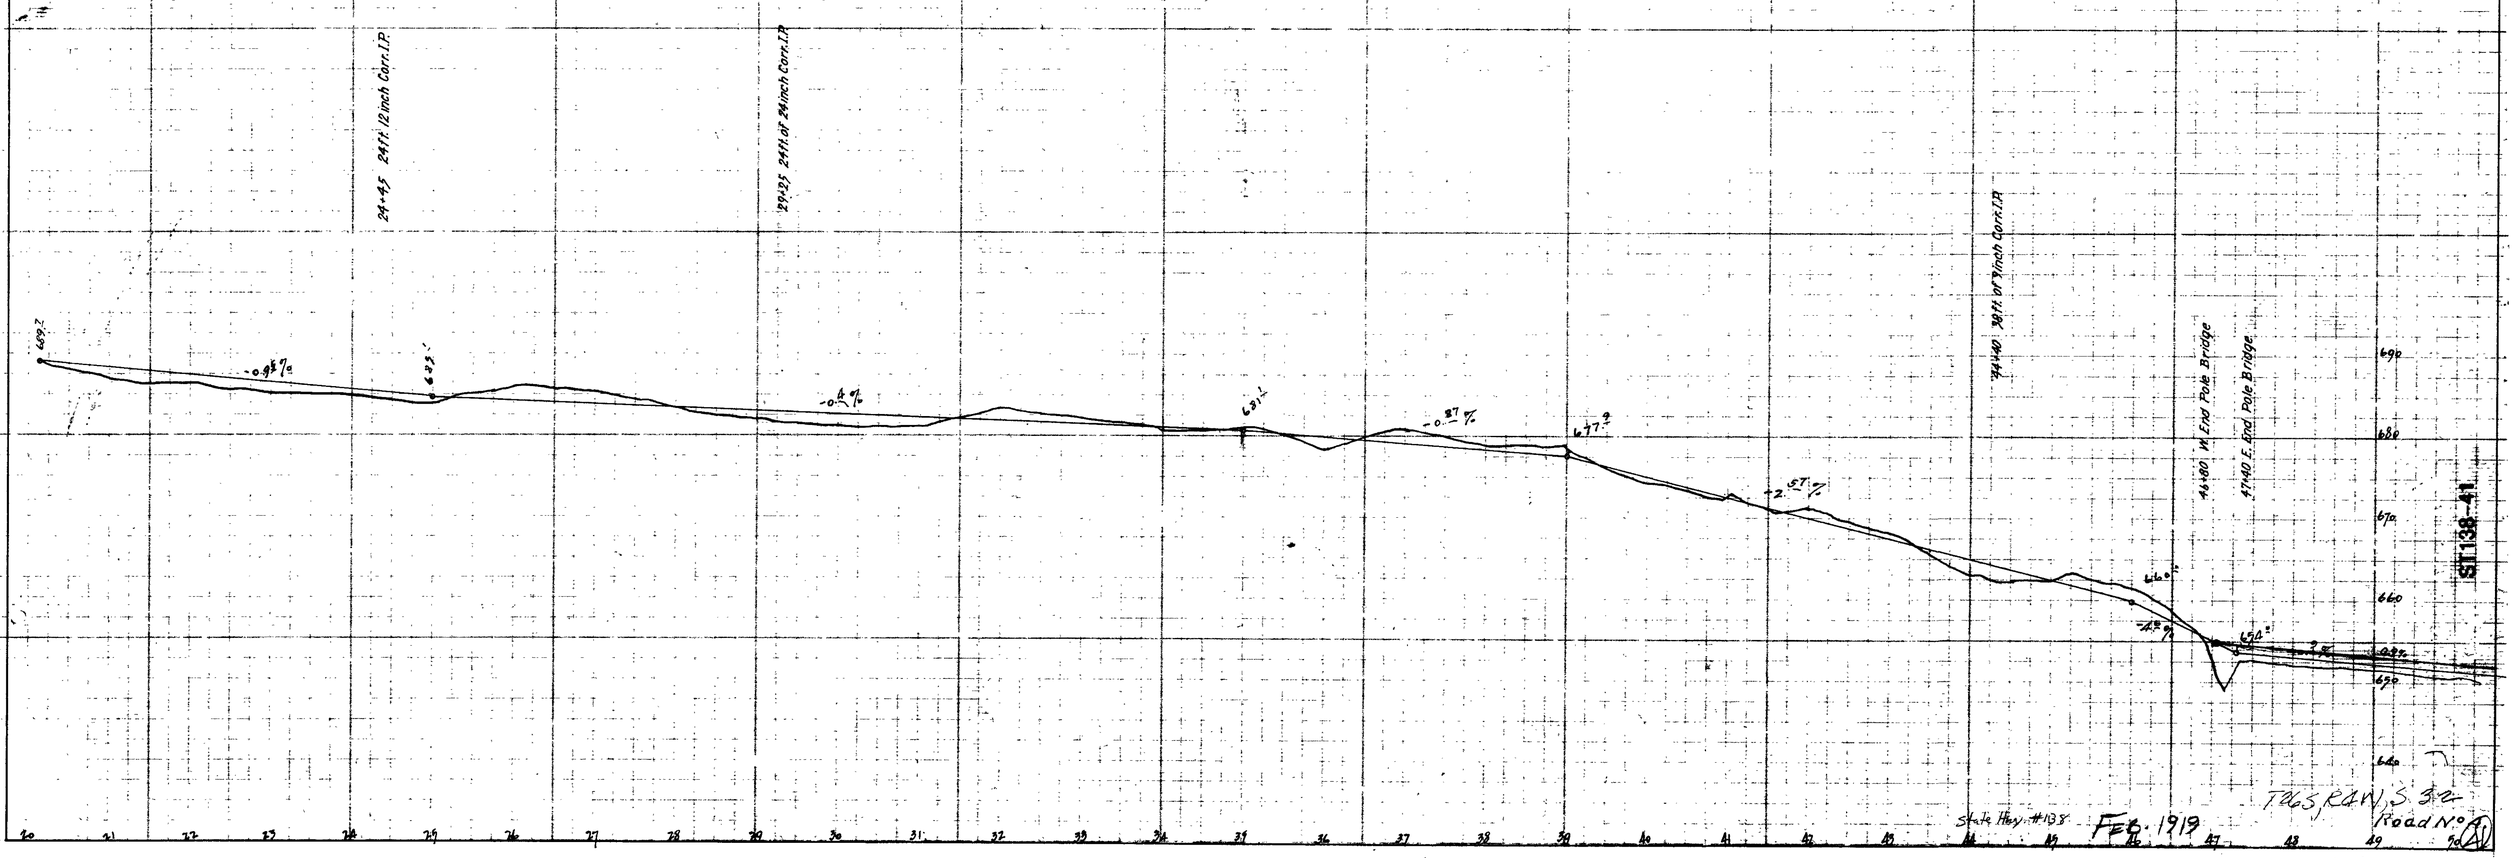

State Hwy. #138 FEB. 1919 T26S, R4W, S. 32 Road No. 4

SF138-41