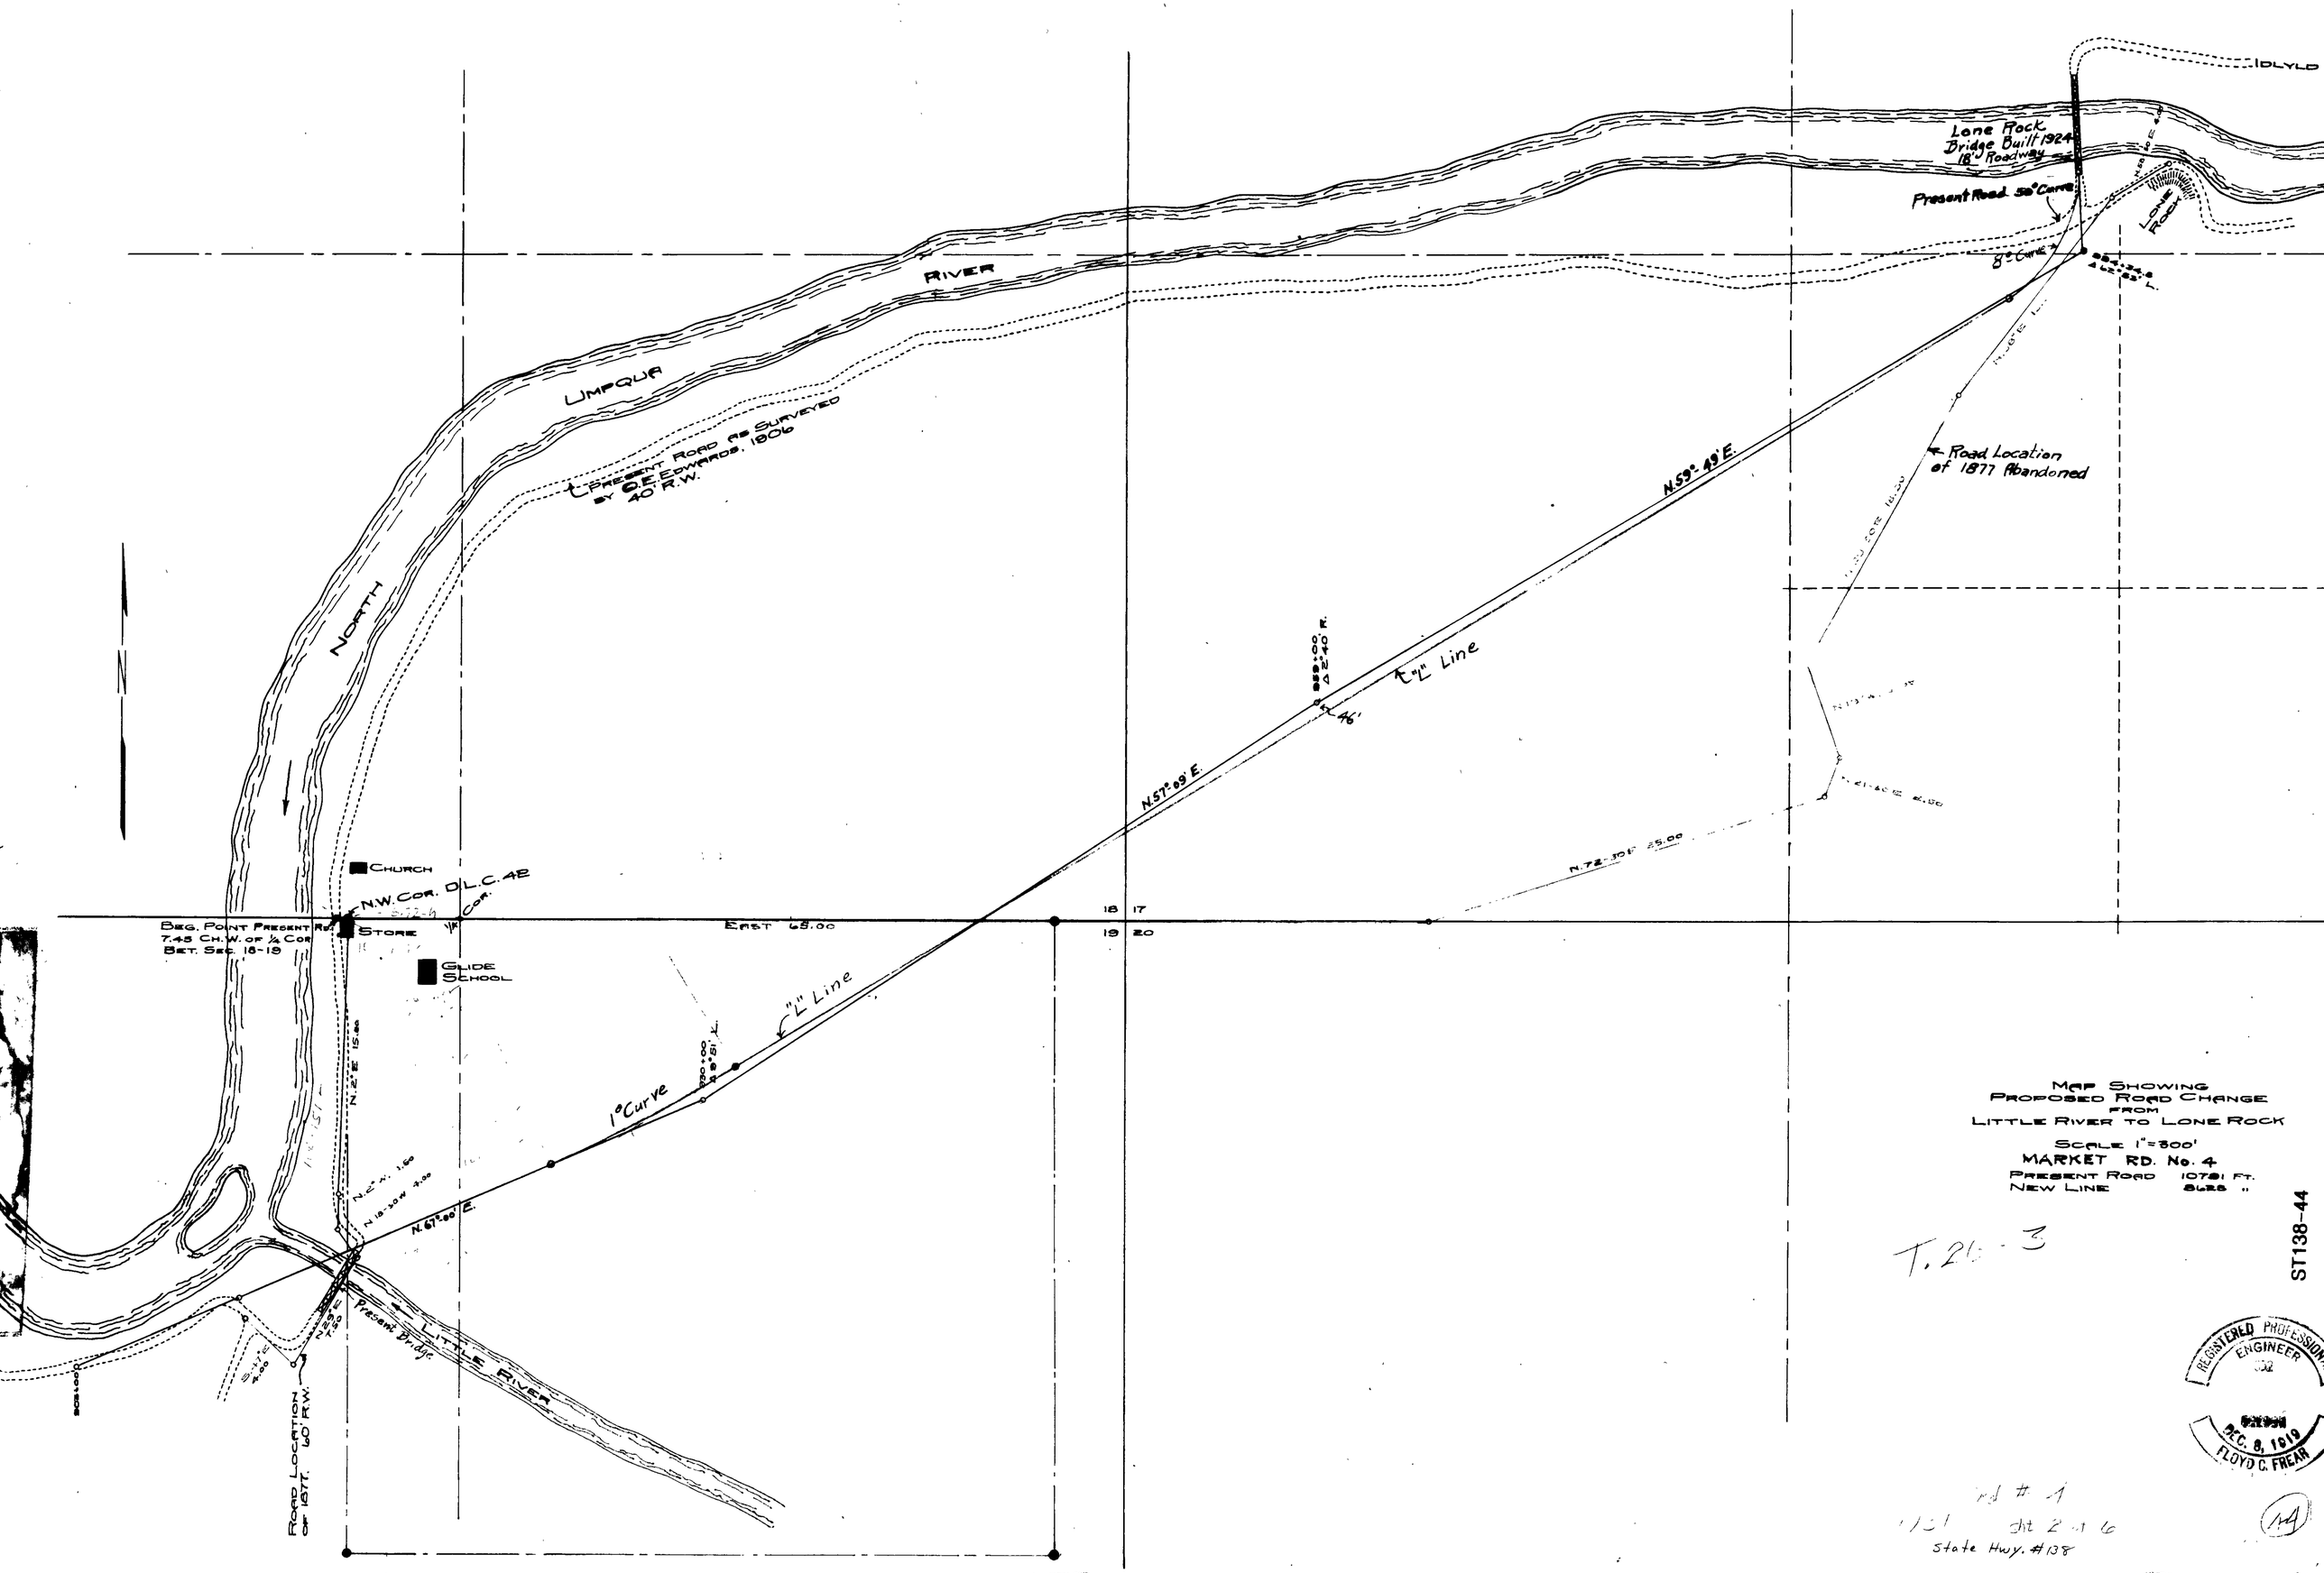

MAP SHOWING
PROPOSED ROAD CHANGE
FROM
LITTLE RIVER TO LONE ROCK

SCALE 1" = 300'

MARKET RD. No. 4

PRESENT ROAD	10721 FT.
NEW LINE	8625 "

T. 24 - 3

ST138-44

REGISTERED PROFESSIONAL ENGINEER

DEC. 8, 1919
FLOYD C. FREAR

Rd # 4
1/31 Sht 2 of 6
State Hwy. #138

(14)