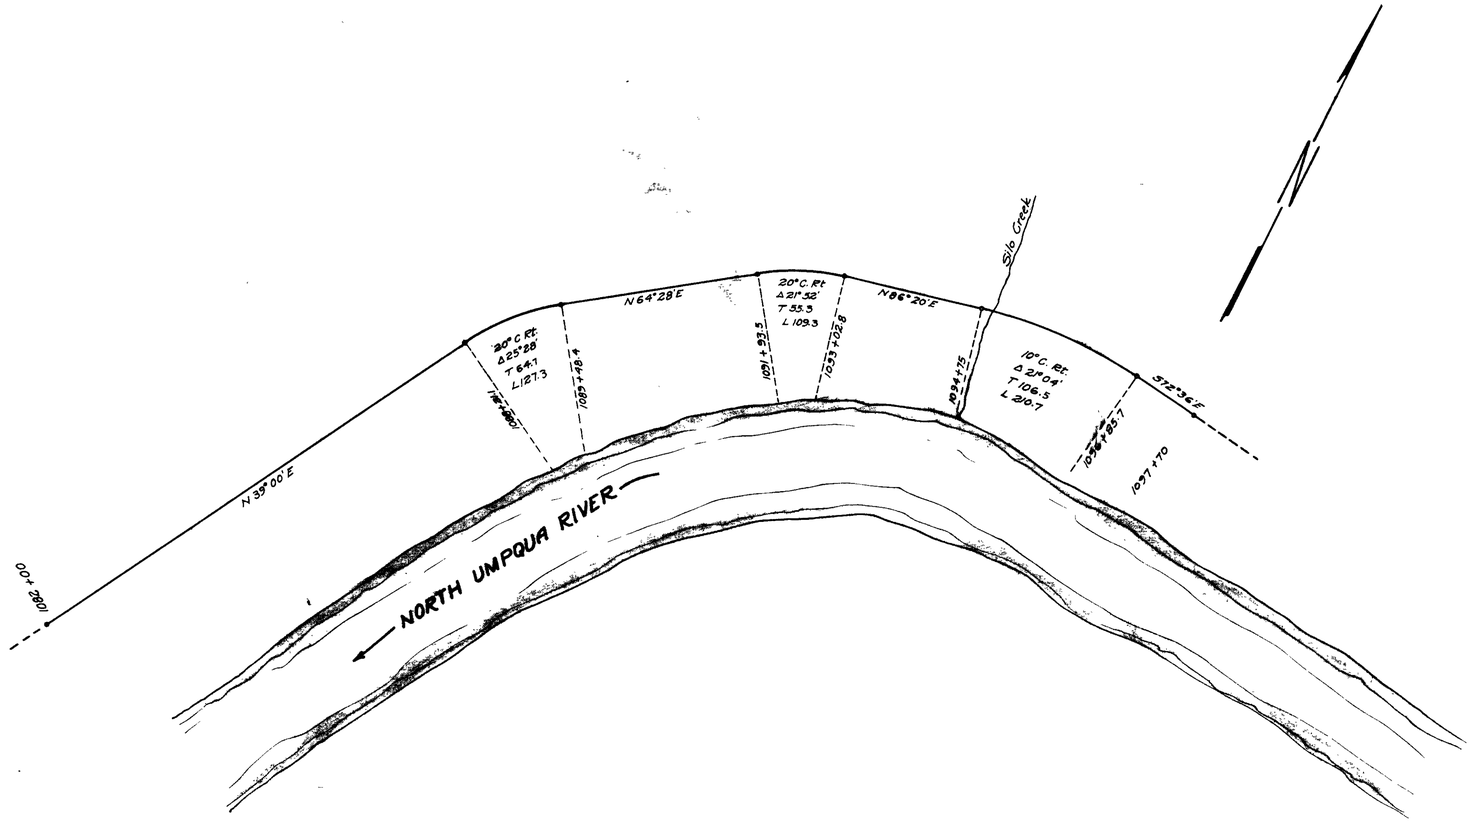

DOUGLAS COUNTY
OREGON

Roseburg - North Umpqua
MARKET ROAD NO. 4

De Bernardi Section
Sec. 3-10 T 26 S R 3 W. W.M.

F.C. Frear County Engr.
April 1927

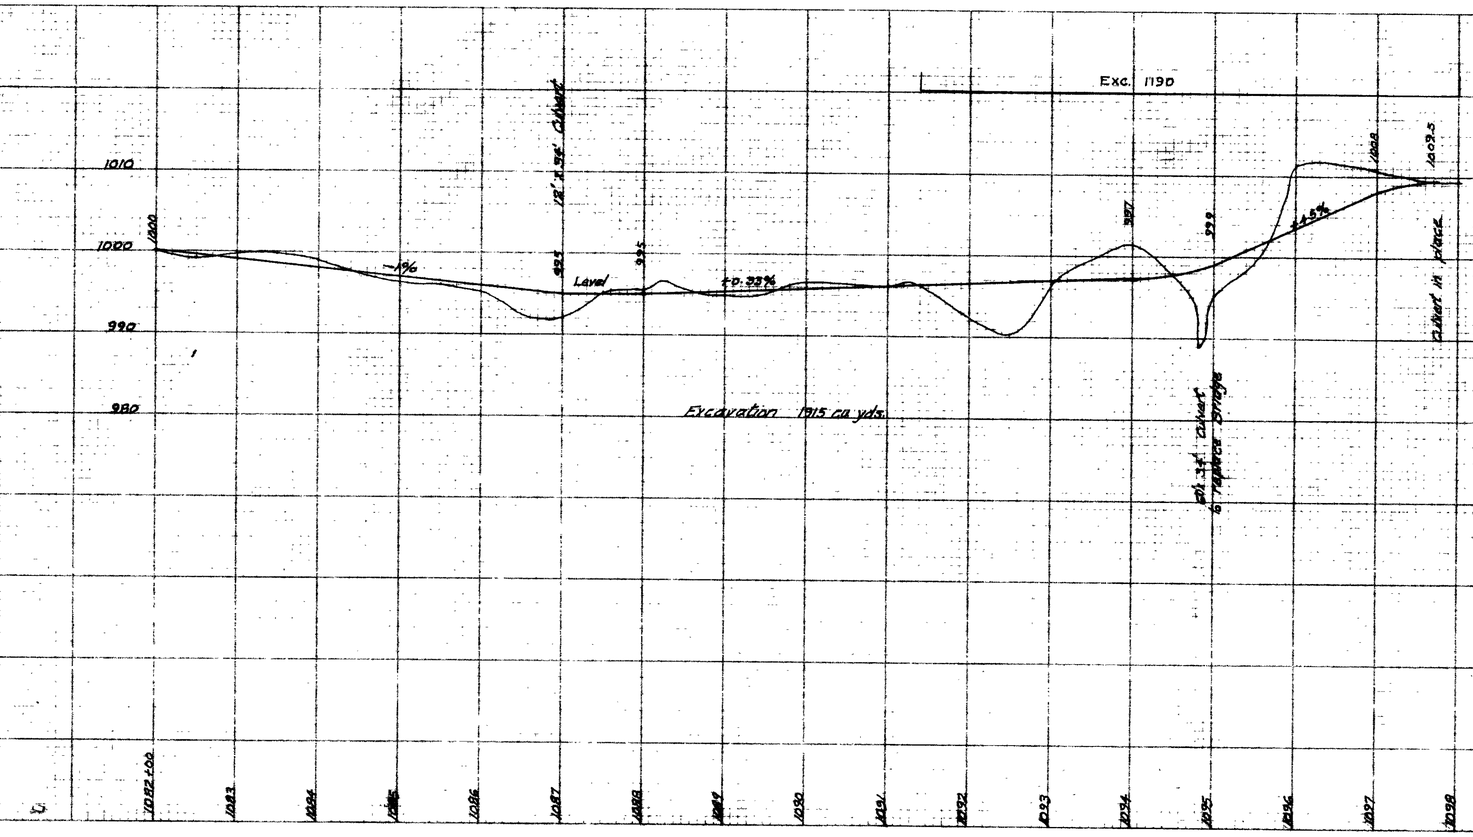

Road No. 4
State Hwy. #138

APRIL, 1927 ONE (1) sheet.

53