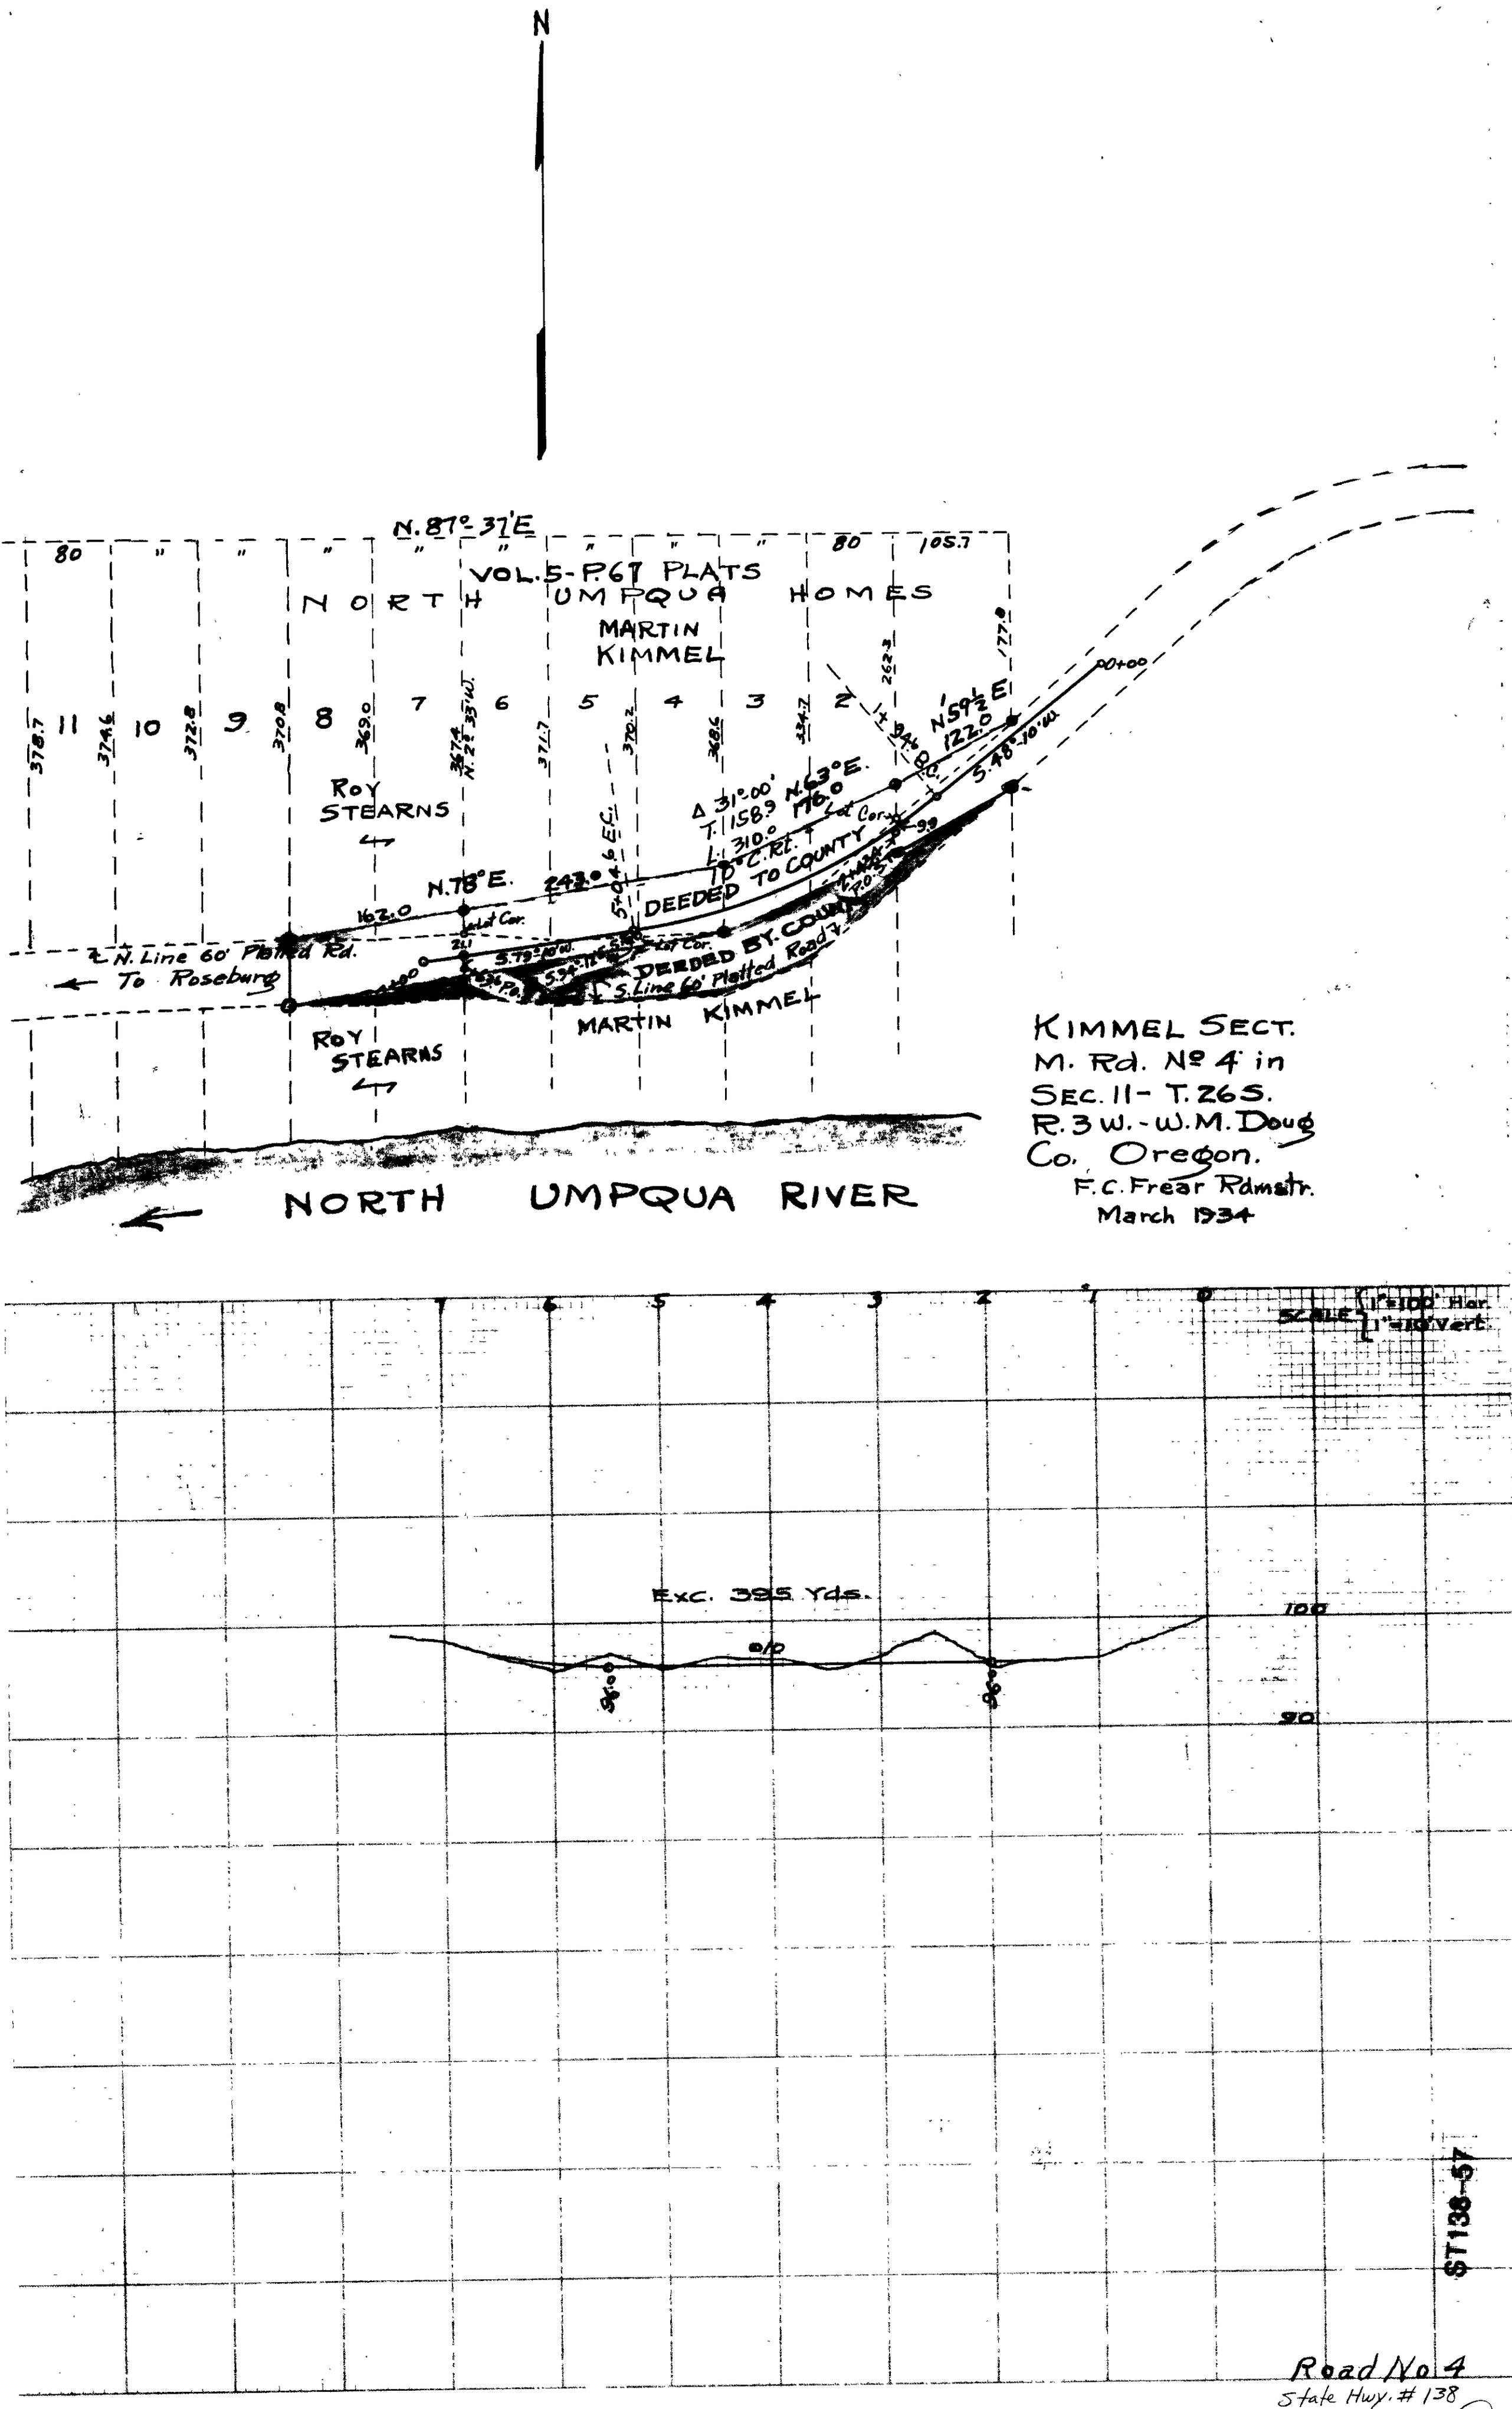
N
N. 87° 37' E
VOL. 5 - P. 67 PLATS
NORTH UMPQUA HOMES
MARTIN KIMMEL
ROY STEARNS
N. 78° E.
DEEDED TO COUNTY
DEEDED BY COUNTY
N. Line 60' Platted Rd.
To Roseburg
S. Line 60' Platted Road
MARTIN KIMMEL
ROY STEARNS
NORTH UMPQUA RIVER
KIMMEL SECT.
M. Rd. No 4 in
SEC. 11 - T. 26 S.
R. 3 W. - W. M. Doug
Co. Oregon.
F. C. Frear Rdmstr.
March 1934
SCALE 1" = 100' Hor. 1" = 10' Vert.
Exc. 395 Yds.
100
90
ST 138-57
Road No 4
State Hwy. # 138
57
MARCH, 1934 ONE (1) sht.