ROSEBURG-DIXONVILLE SECTION NORTH UMPQUA ROAD DOUGLAS COUNTY				SHEET No. 6
FED. ROAD Div. No.	STATE	PROJECT NUMBER	FISCAL YEAR	TOTAL SHEETS
8	OREGON	S-14(7)		See Index

T. 27 S. R. 5 W. W.M.

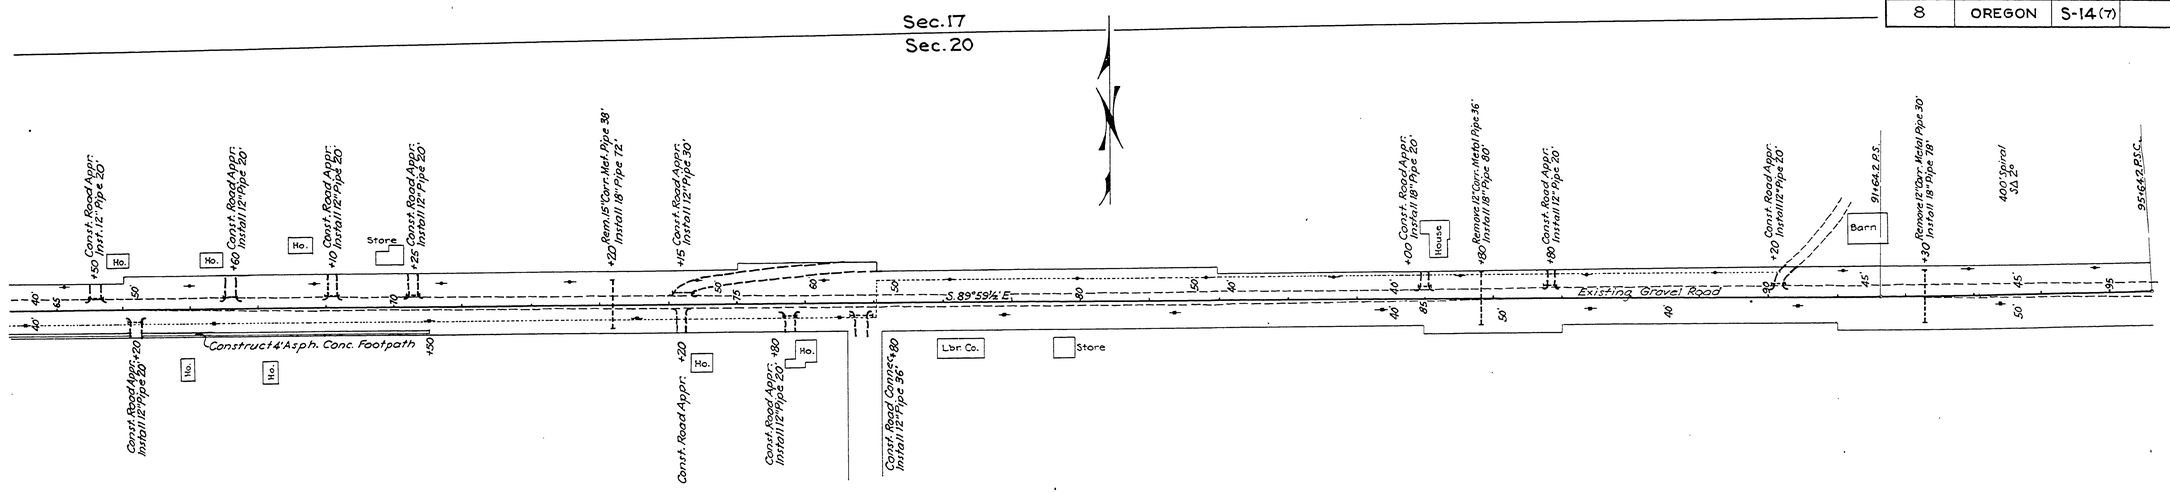

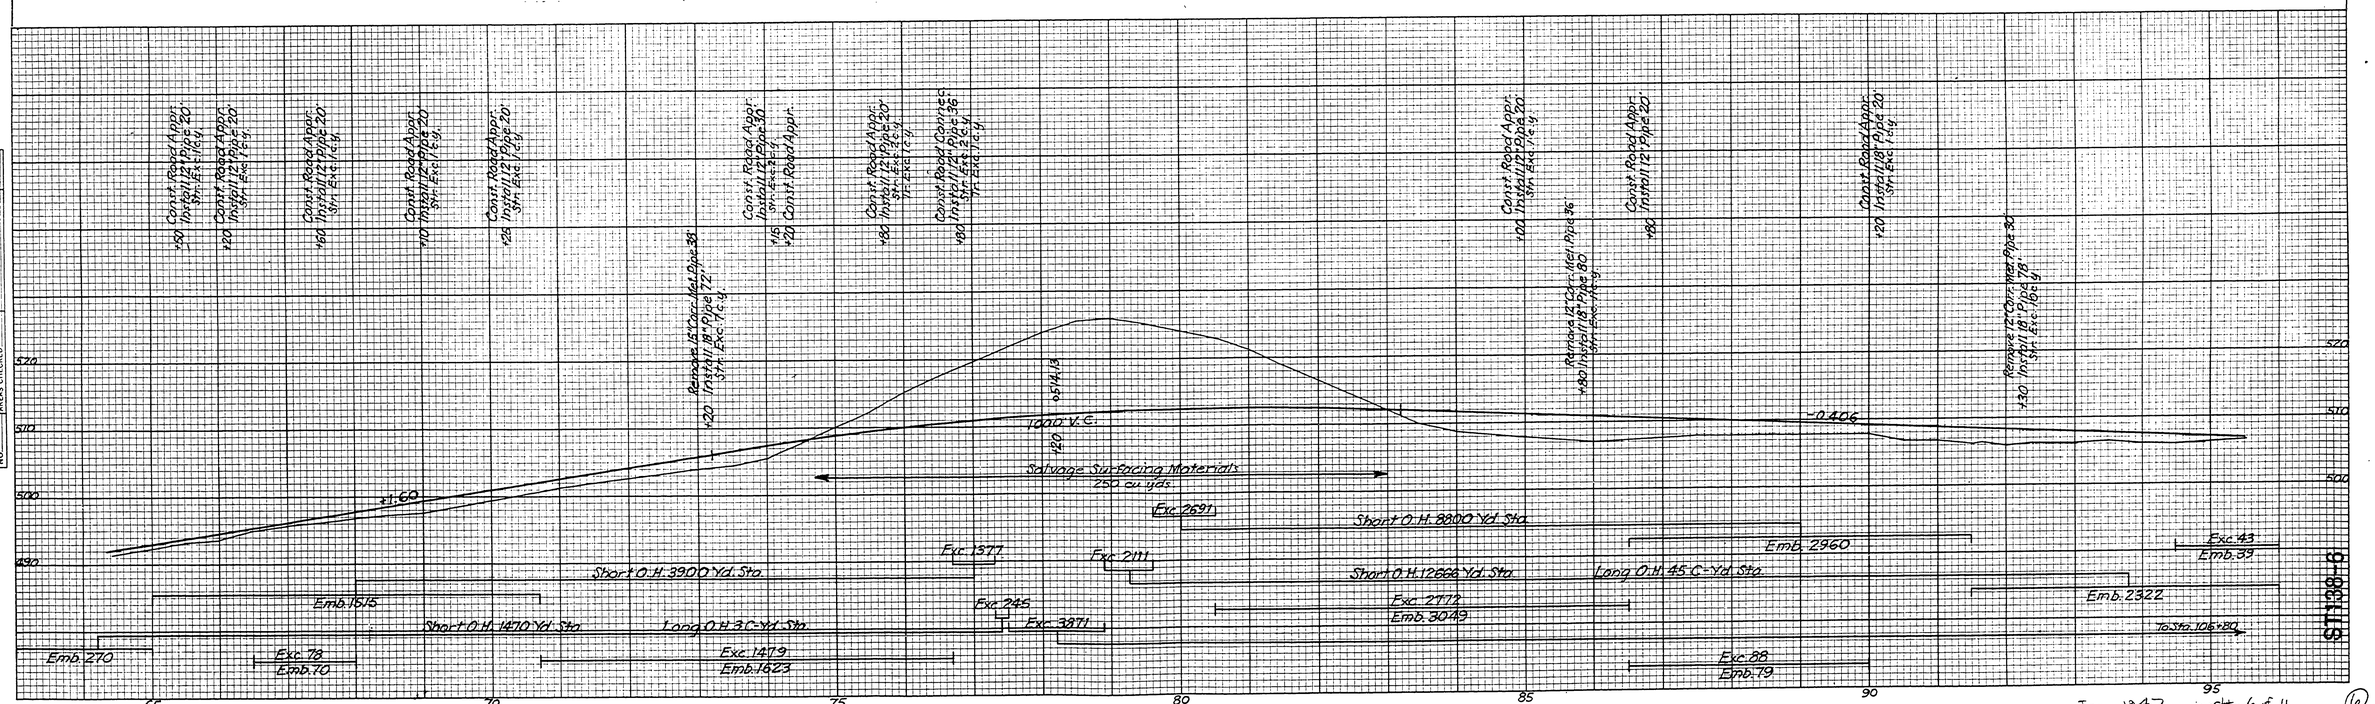

FINAL SURVEY	BY	DATE
NOTE BOOK NO.	SURVEYED PLOTTED TEMPLATE AREAS AREAS CHECKED	

ORIGINAL SURVEY	BY	DATE
NOTE BOOK NO.	SURVEYED PLOTTED TEMPLATE AREAS AREAS CHECKED	

STT 39-6

Jan. 1947 Sht. 6 of 11