| DIST. NO. | STATE | PROJECT NO. | SHEET NO. | TOTAL SHEETS |
|---|---|---|---|---|
| 1 | ORE. | 46-A2-8 | 8 | 12 |

ALIGNMENT AS HEREON SHOWN SUBJECT TO ADJUSTMENT

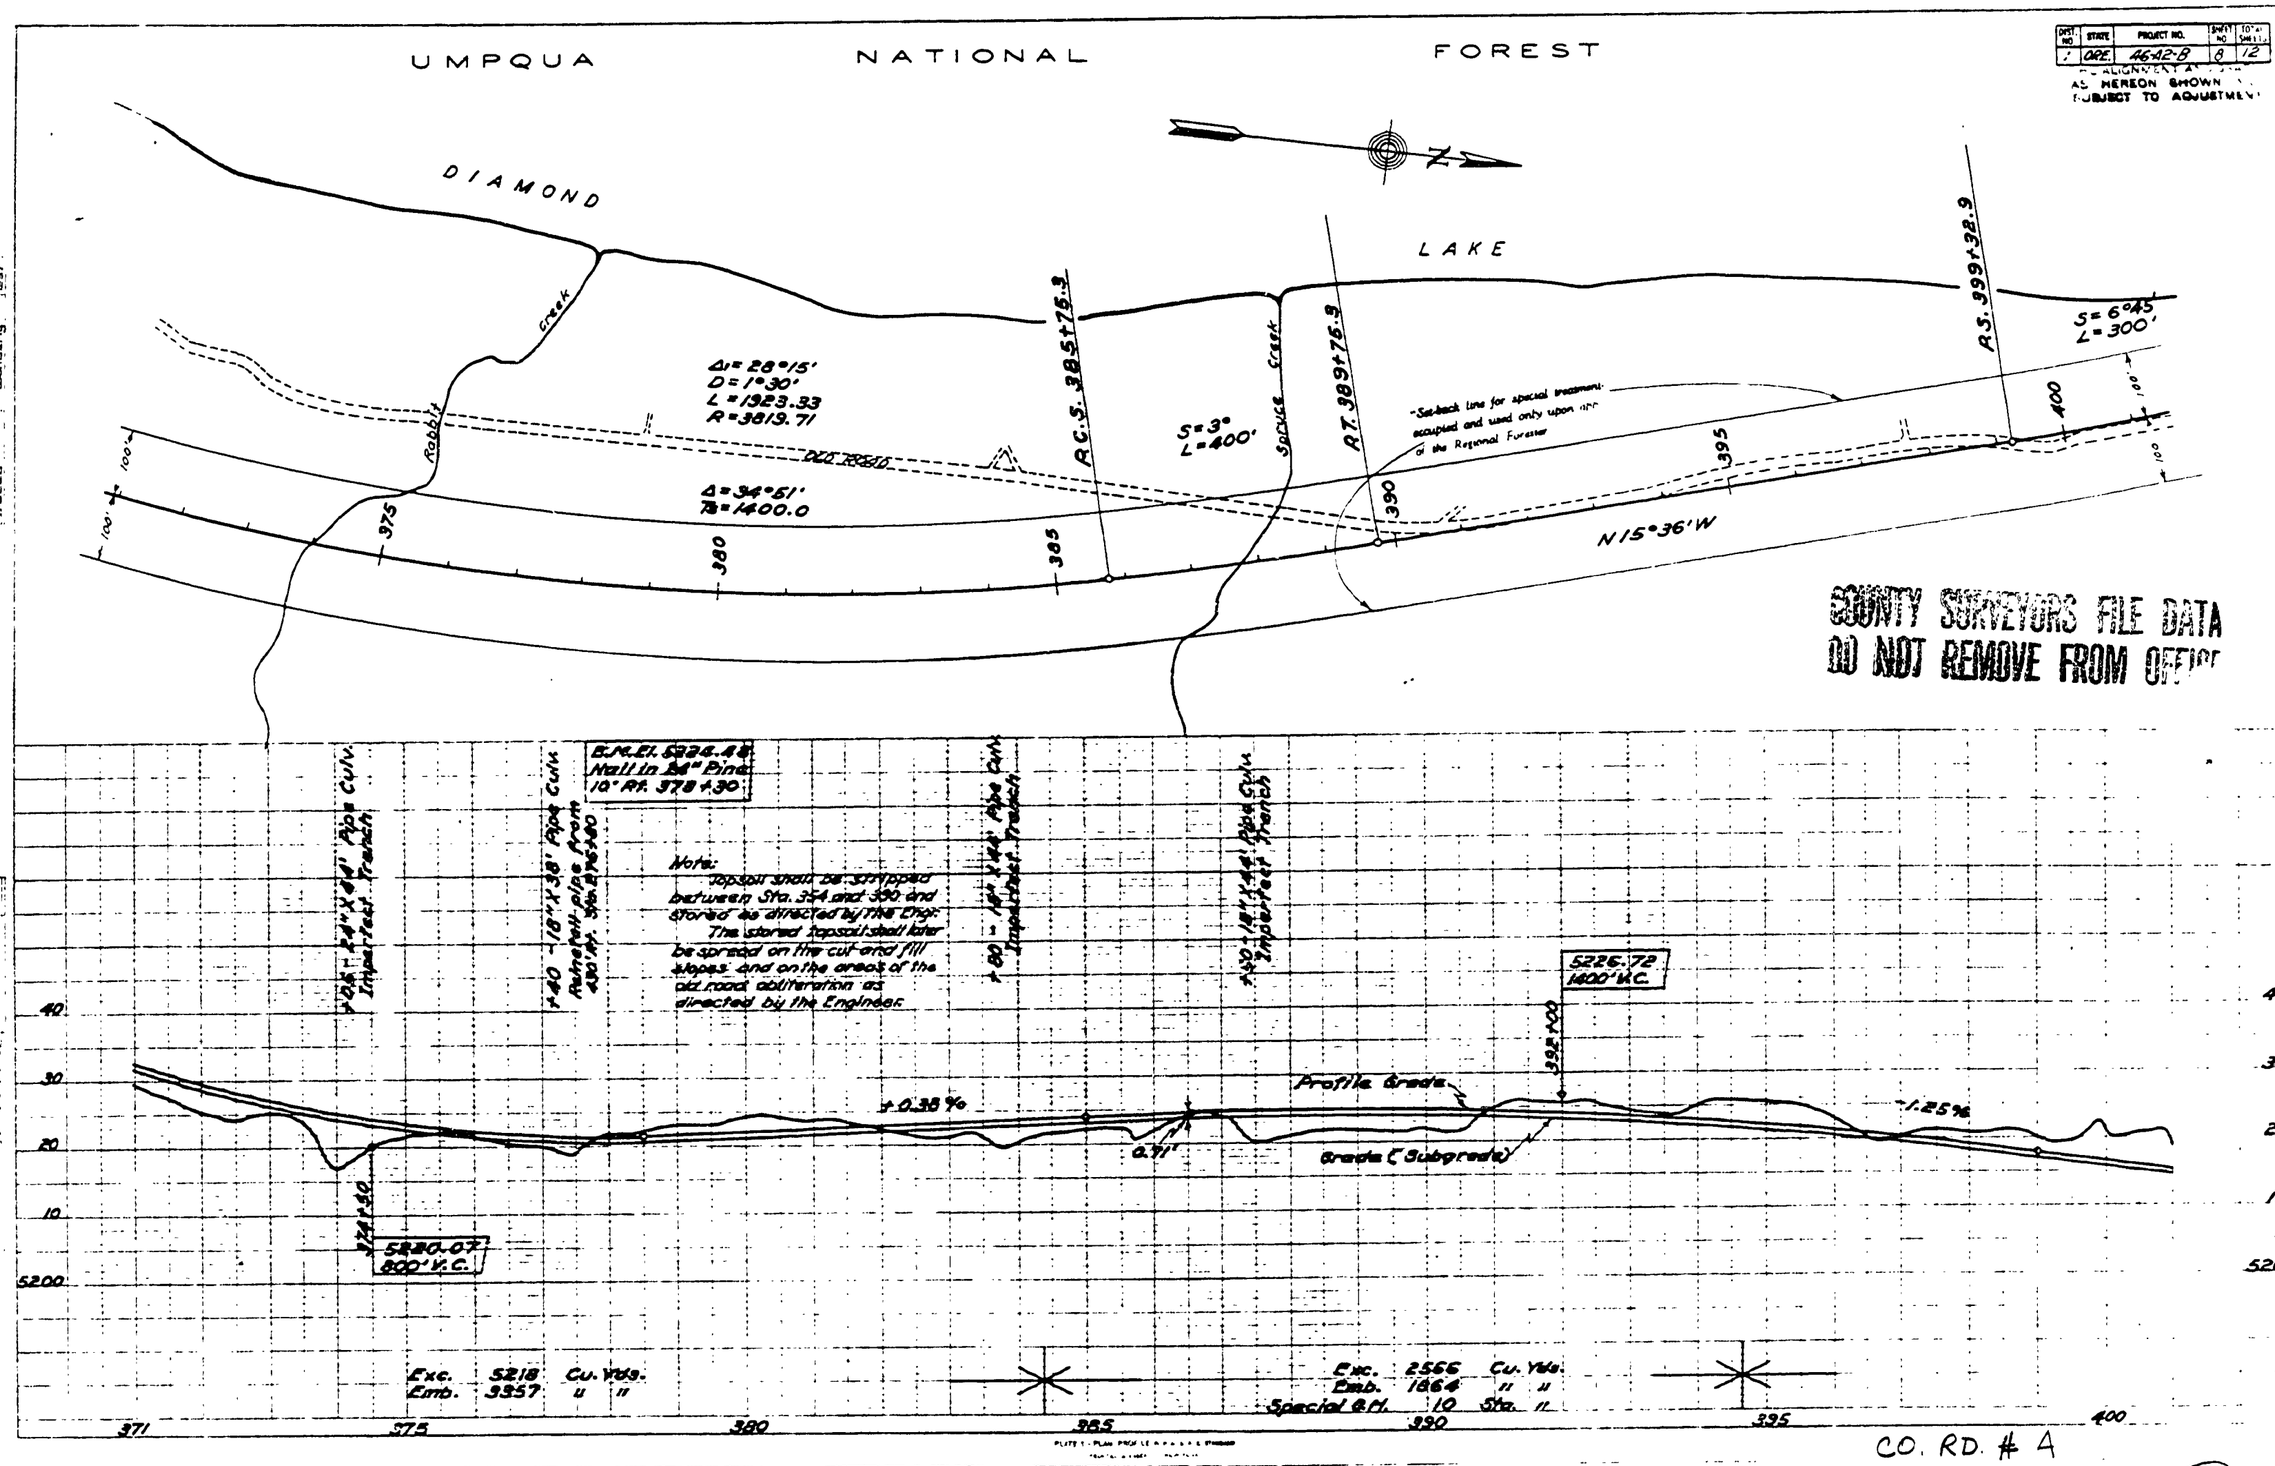


COUNTY SURVEYORS FILE DATA
DO NOT REMOVE FROM OFFICE

ST138008

67