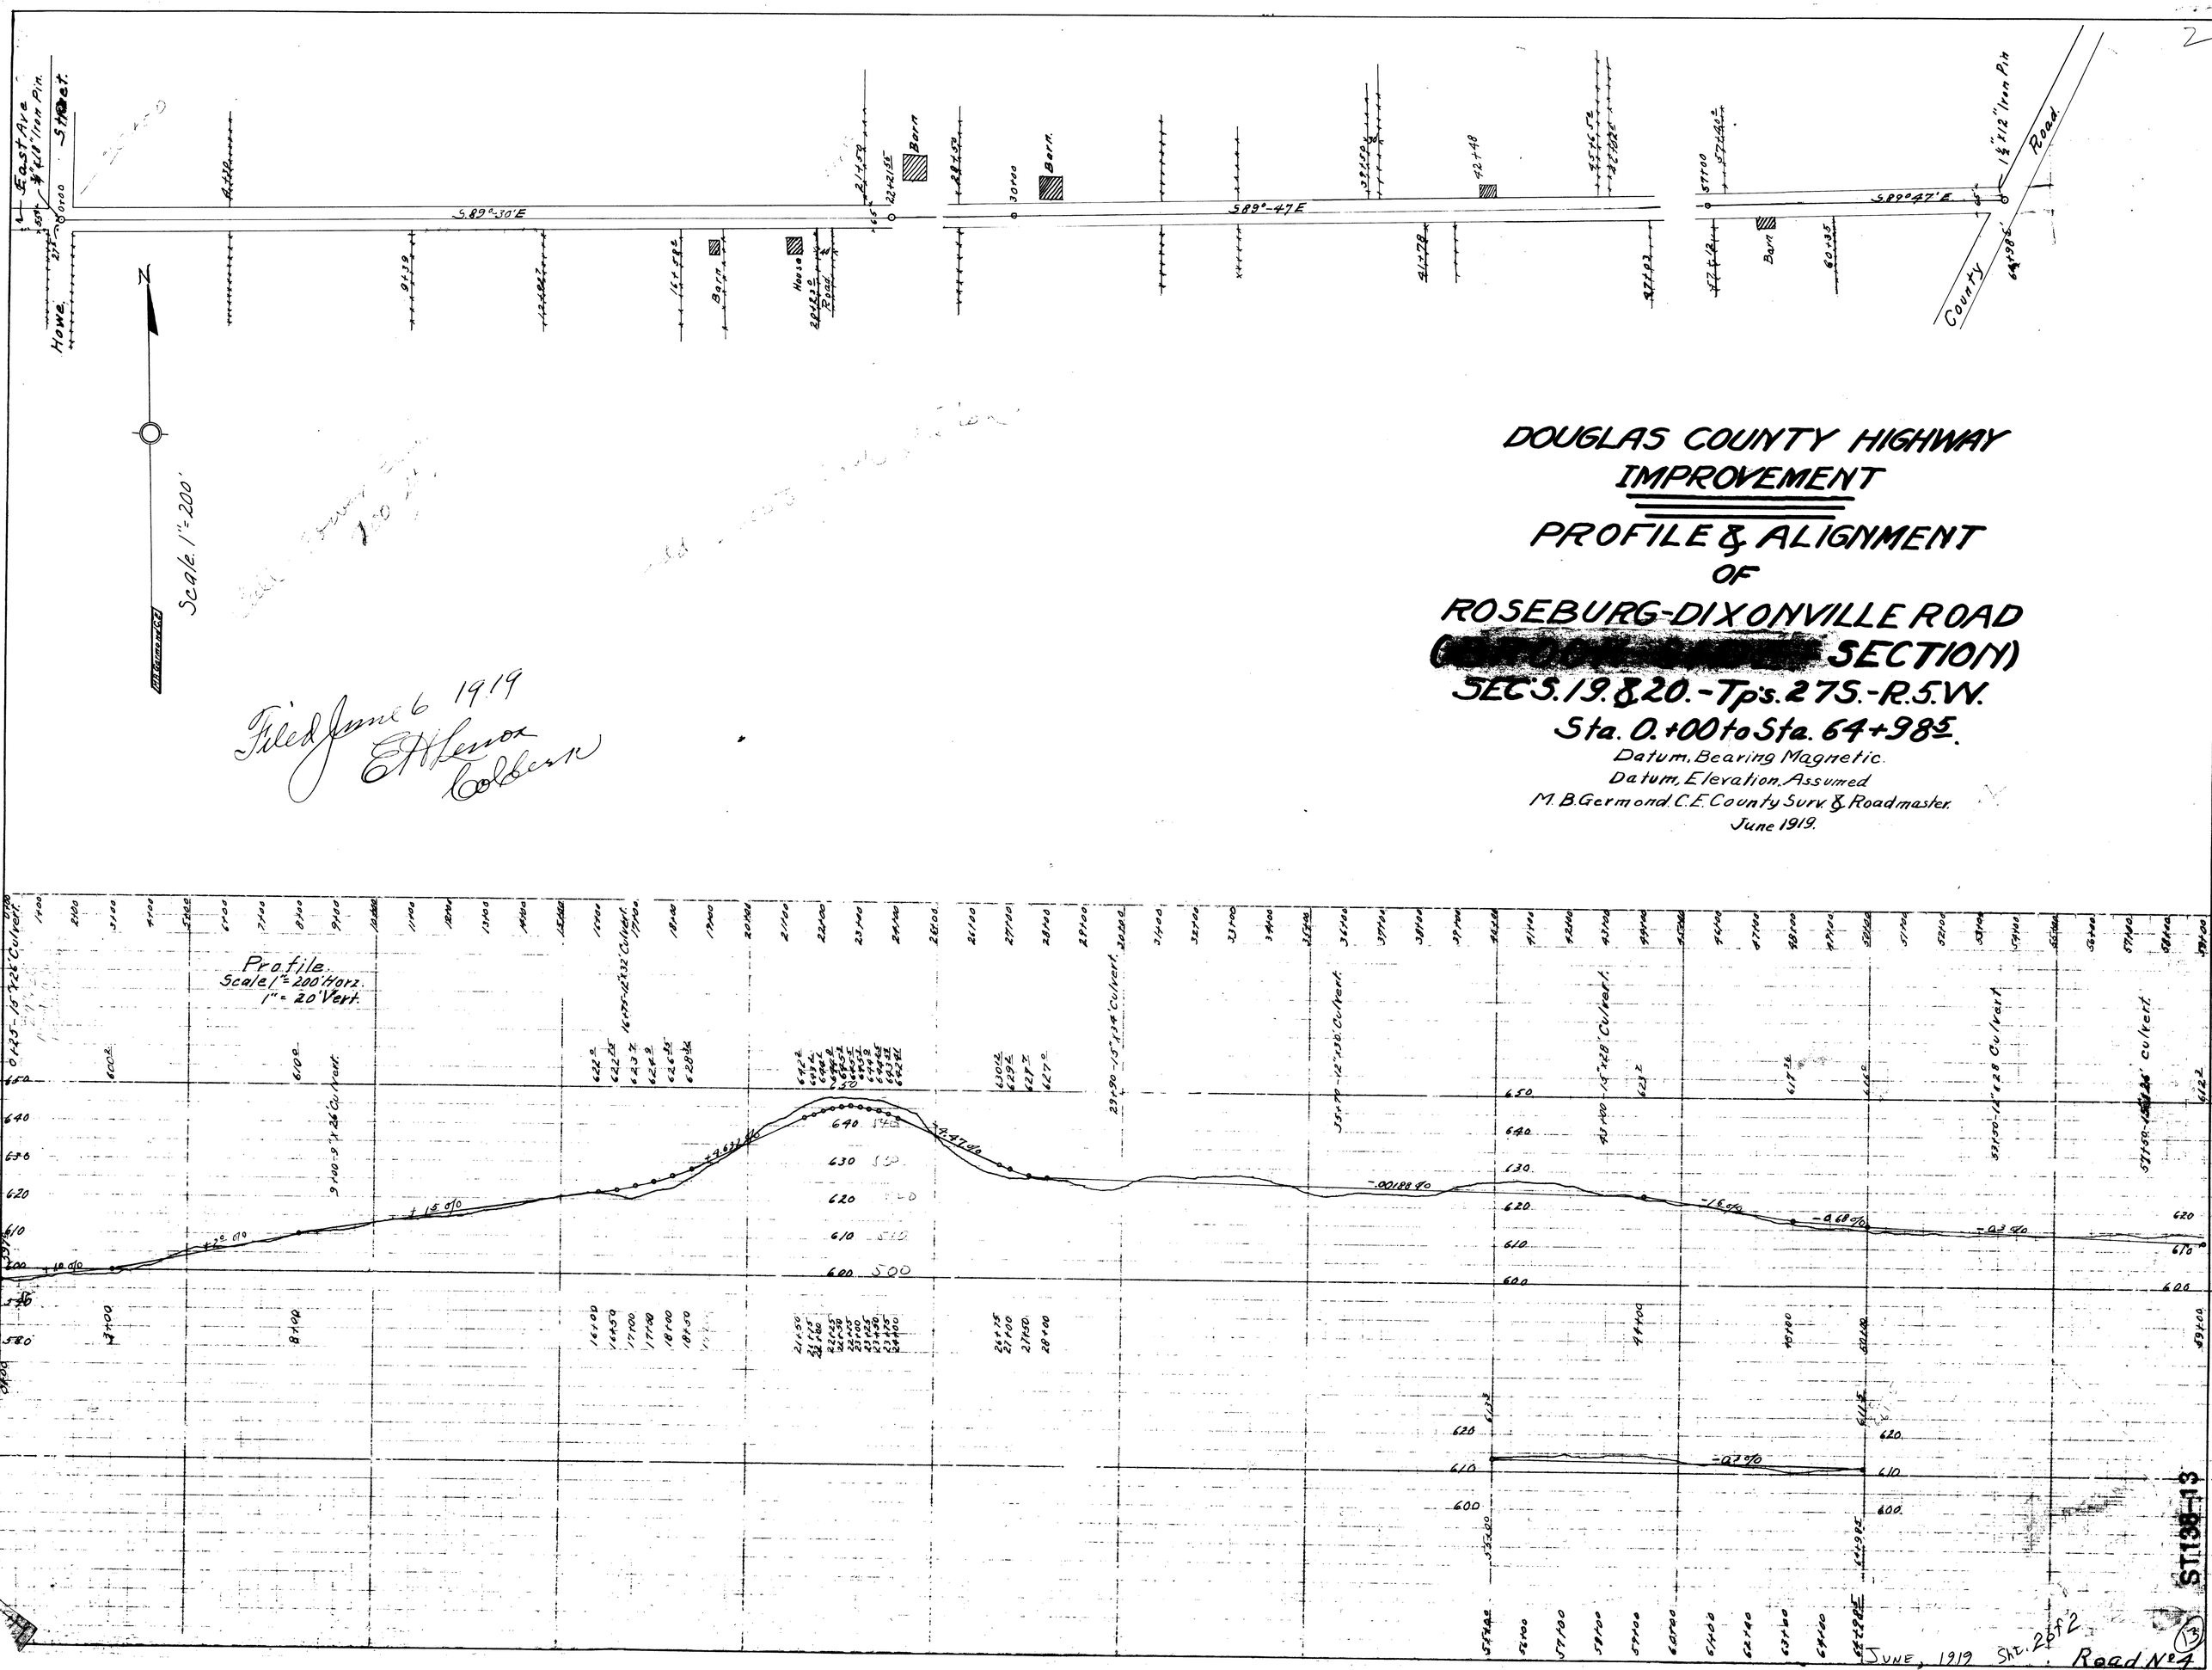

DOUGLAS COUNTY HIGHWAY IMPROVEMENT

PROFILE & ALIGNMENT OF ROSEBURG-DIXONVILLE ROAD

[redacted] SECTION)

SEC'S. 19 & 20. - Tp's. 27S. - R. 5 W.

Sta. 0+00 to Sta. 64+98.5

Datum, Bearing Magnetic.

Datum, Elevation, Assumed

M. B. Germond, C.E. County Surv. & Roadmaster.

June 1919.

Filed June 6 1919
E. H. Lenox
Colbert