SEC. 11 T28S R8W WM

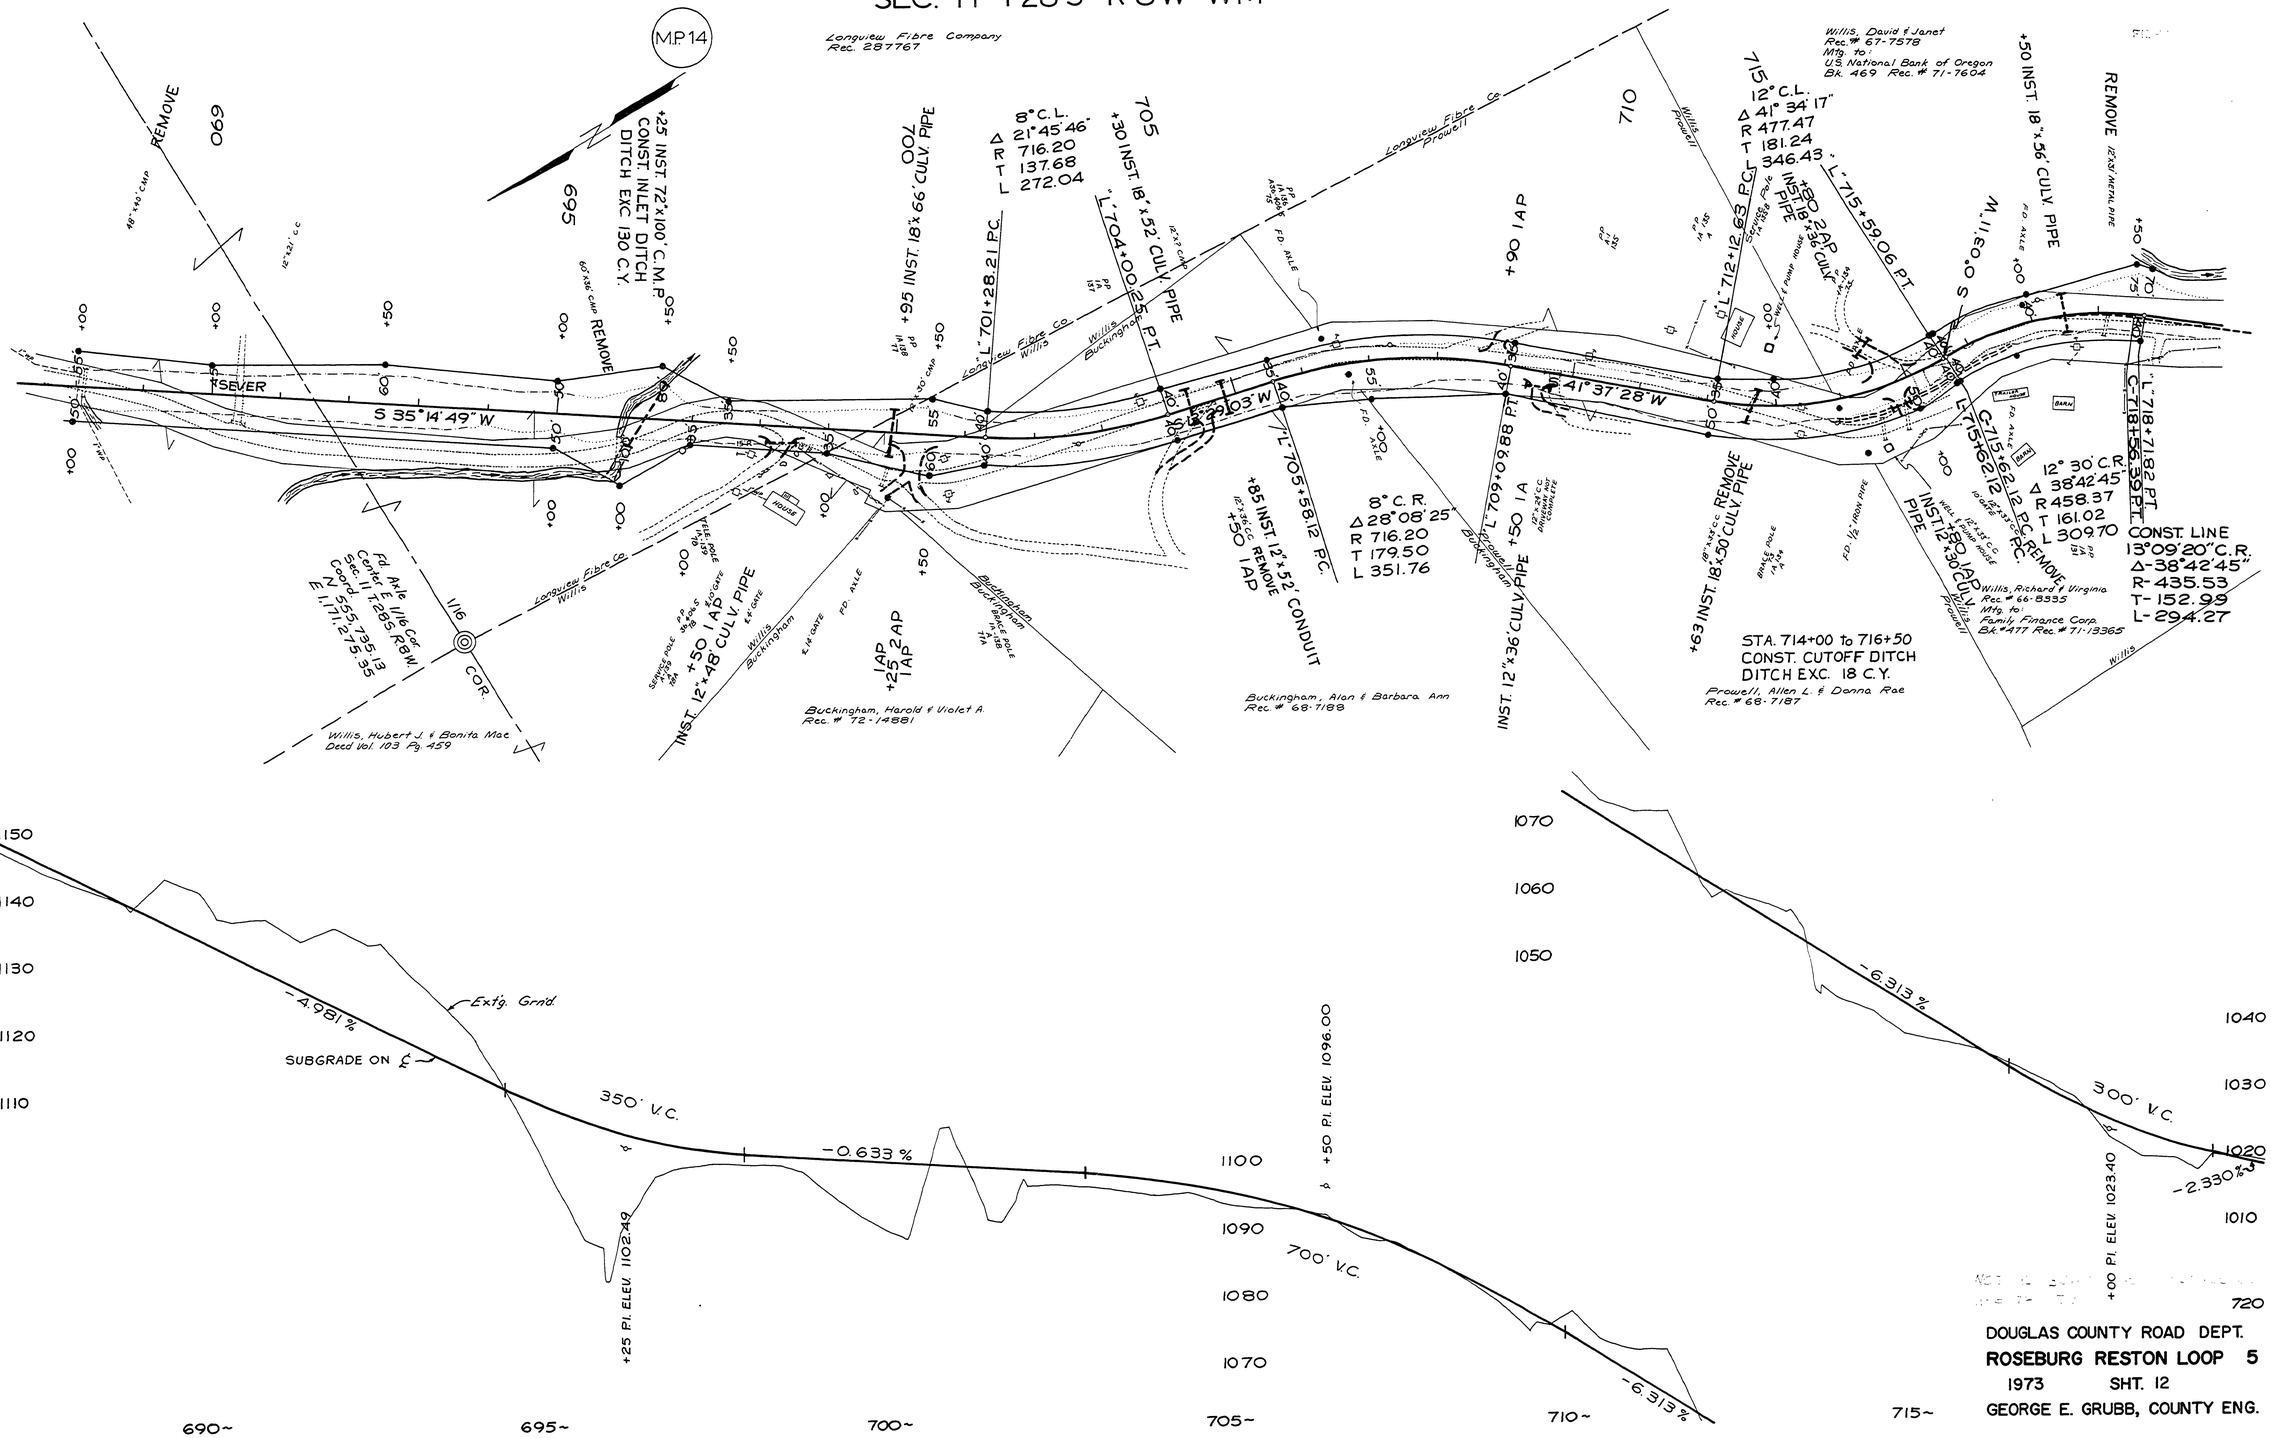

DOUGLAS COUNTY ROAD DEPT.
ROSEBURG RESTON LOOP 5
1973 SHT. 12
GEORGE E. GRUBB, COUNTY ENG.

13821436

Rd #5 1973 Sht 12 of 13

38