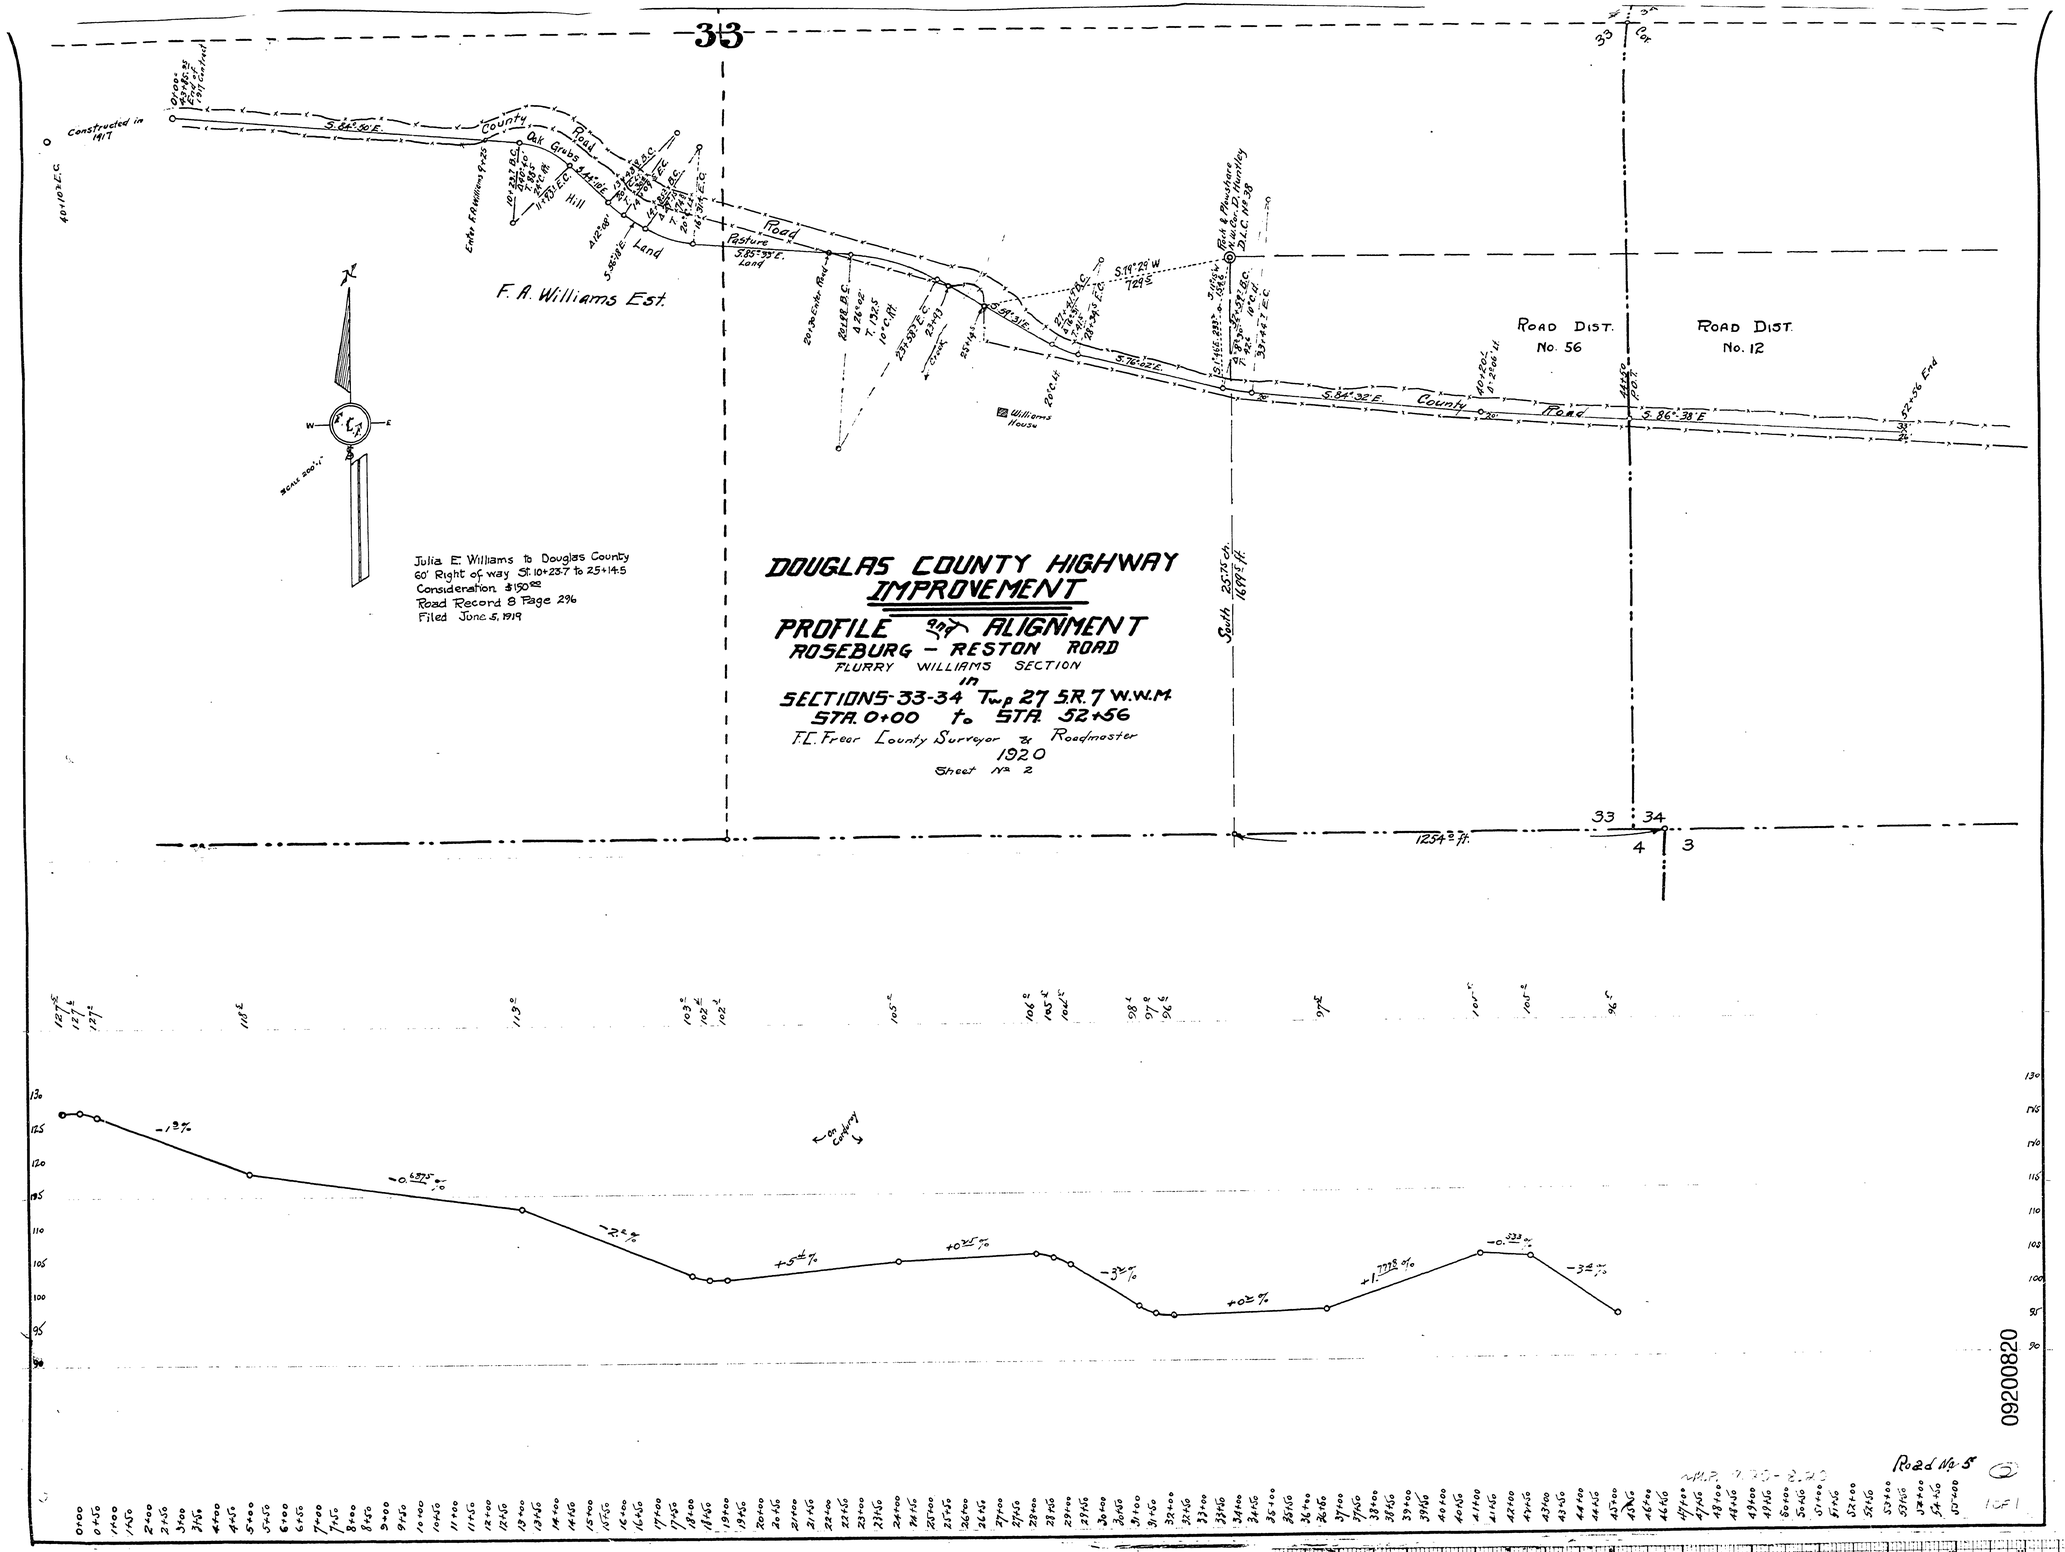
33
Constructed in 1917
S.84°50'E.
County Road
Oak Grubs
Hill
Land
Pasture Land
F. A. Williams Est.
Road
S.85°55'E.
S.76°02'E.
S.19°29'W
769'±
Williams House
Road & Bridge Dist. 12 Huntley
Road Dist. No. 56
Road Dist. No. 12
S.84°32'E.
S.86°38'E
Creek
South 25.75 ch. 1699.5 ft.
1254.2 ft.
33
34
4
3
Scale 200'
Julia E. Williams to Douglas County
60' Right of way St. 10+23.7 to 25+14.5
Consideration $150.00
Road Record 8 Page 296
Filed June 5, 1919
DOUGLAS COUNTY HIGHWAY IMPROVEMENT
PROFILE and ALIGNMENT
ROSEBURG - RESTON ROAD
FLURRY WILLIAMS SECTION
in
SECTIONS 5-33-34 Twp 27 S.R. 7 W.W.M.
STA. 0+00 to STA. 52+56
F.C. Freer County Surveyor & Roadmaster
1920
Sheet No. 2
-1.3%
-0.6875%
-2.4%
+5.4%
+0.25%
-3.2%
+0.2%
+1.7778%
-0.333%
-3.4%
09200820
Road No. 5