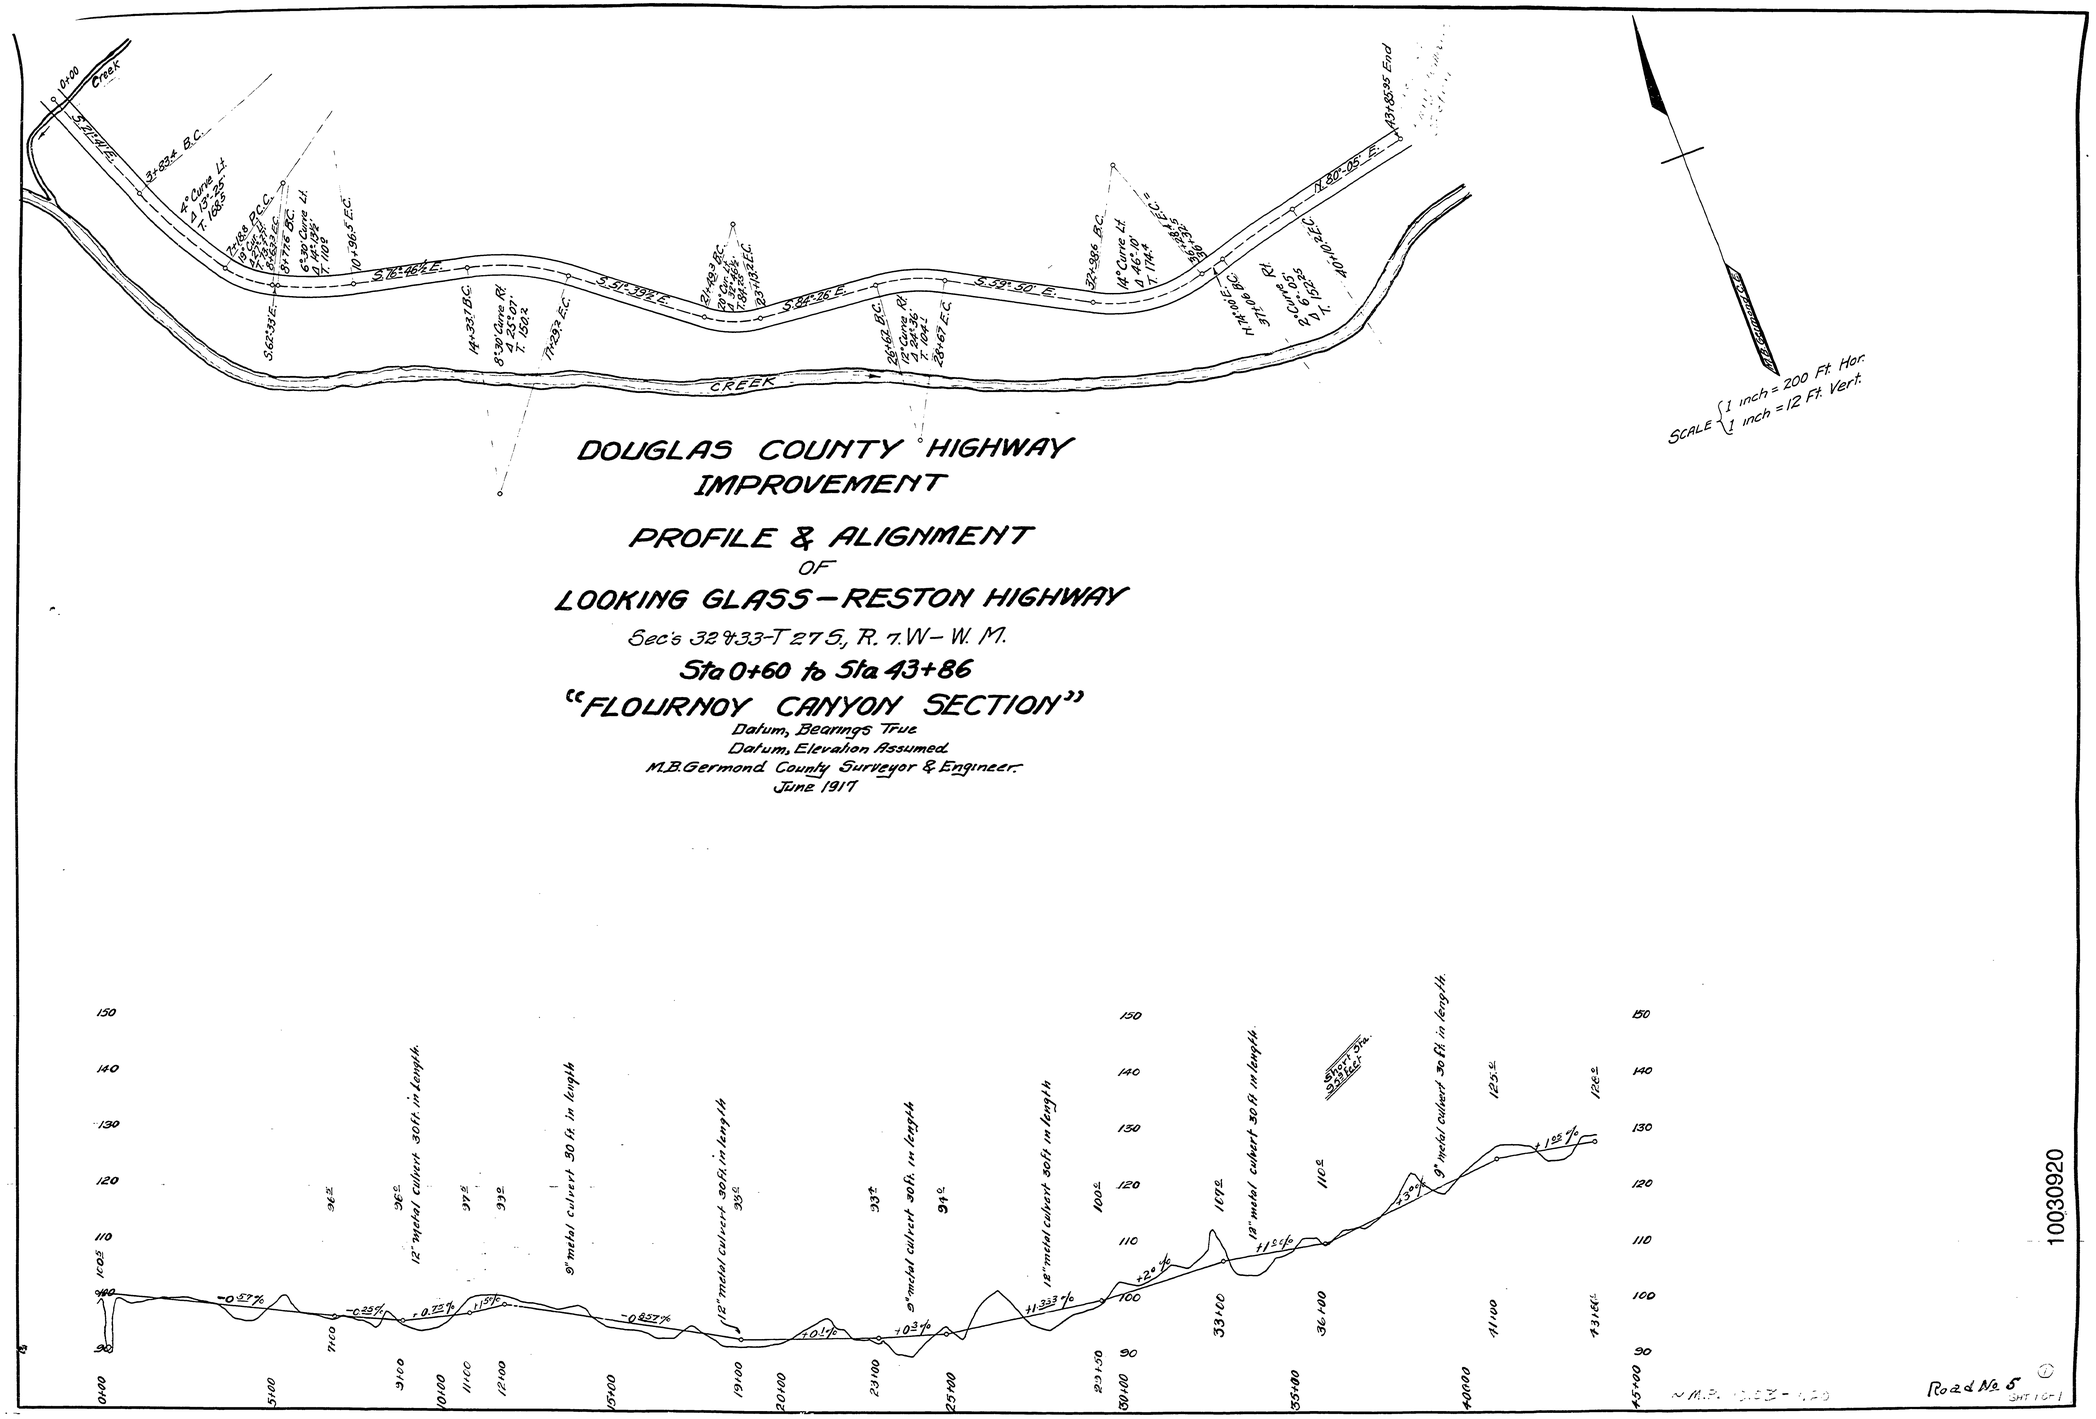
DOUGLAS COUNTY HIGHWAY
IMPROVEMENT
PROFILE & ALIGNMENT
OF
LOOKING GLASS—RESTON HIGHWAY
Sec's 32 & 33-T 27 S., R. 7 W—W. M.
Sta 0+60 to Sta 43+86
"FLOURNOY CANYON SECTION"
Datum, Bearings True
Datum, Elevation Assumed
M.B. Germond County Surveyor & Engineer.
June 1917
SCALE { 1 inch = 200 Ft. Hor. 1 inch = 12 Ft. Vert.
CREEK
12" metal culvert 30 ft. in length
9" metal culvert 30 ft. in length
Road No. 5
10030920