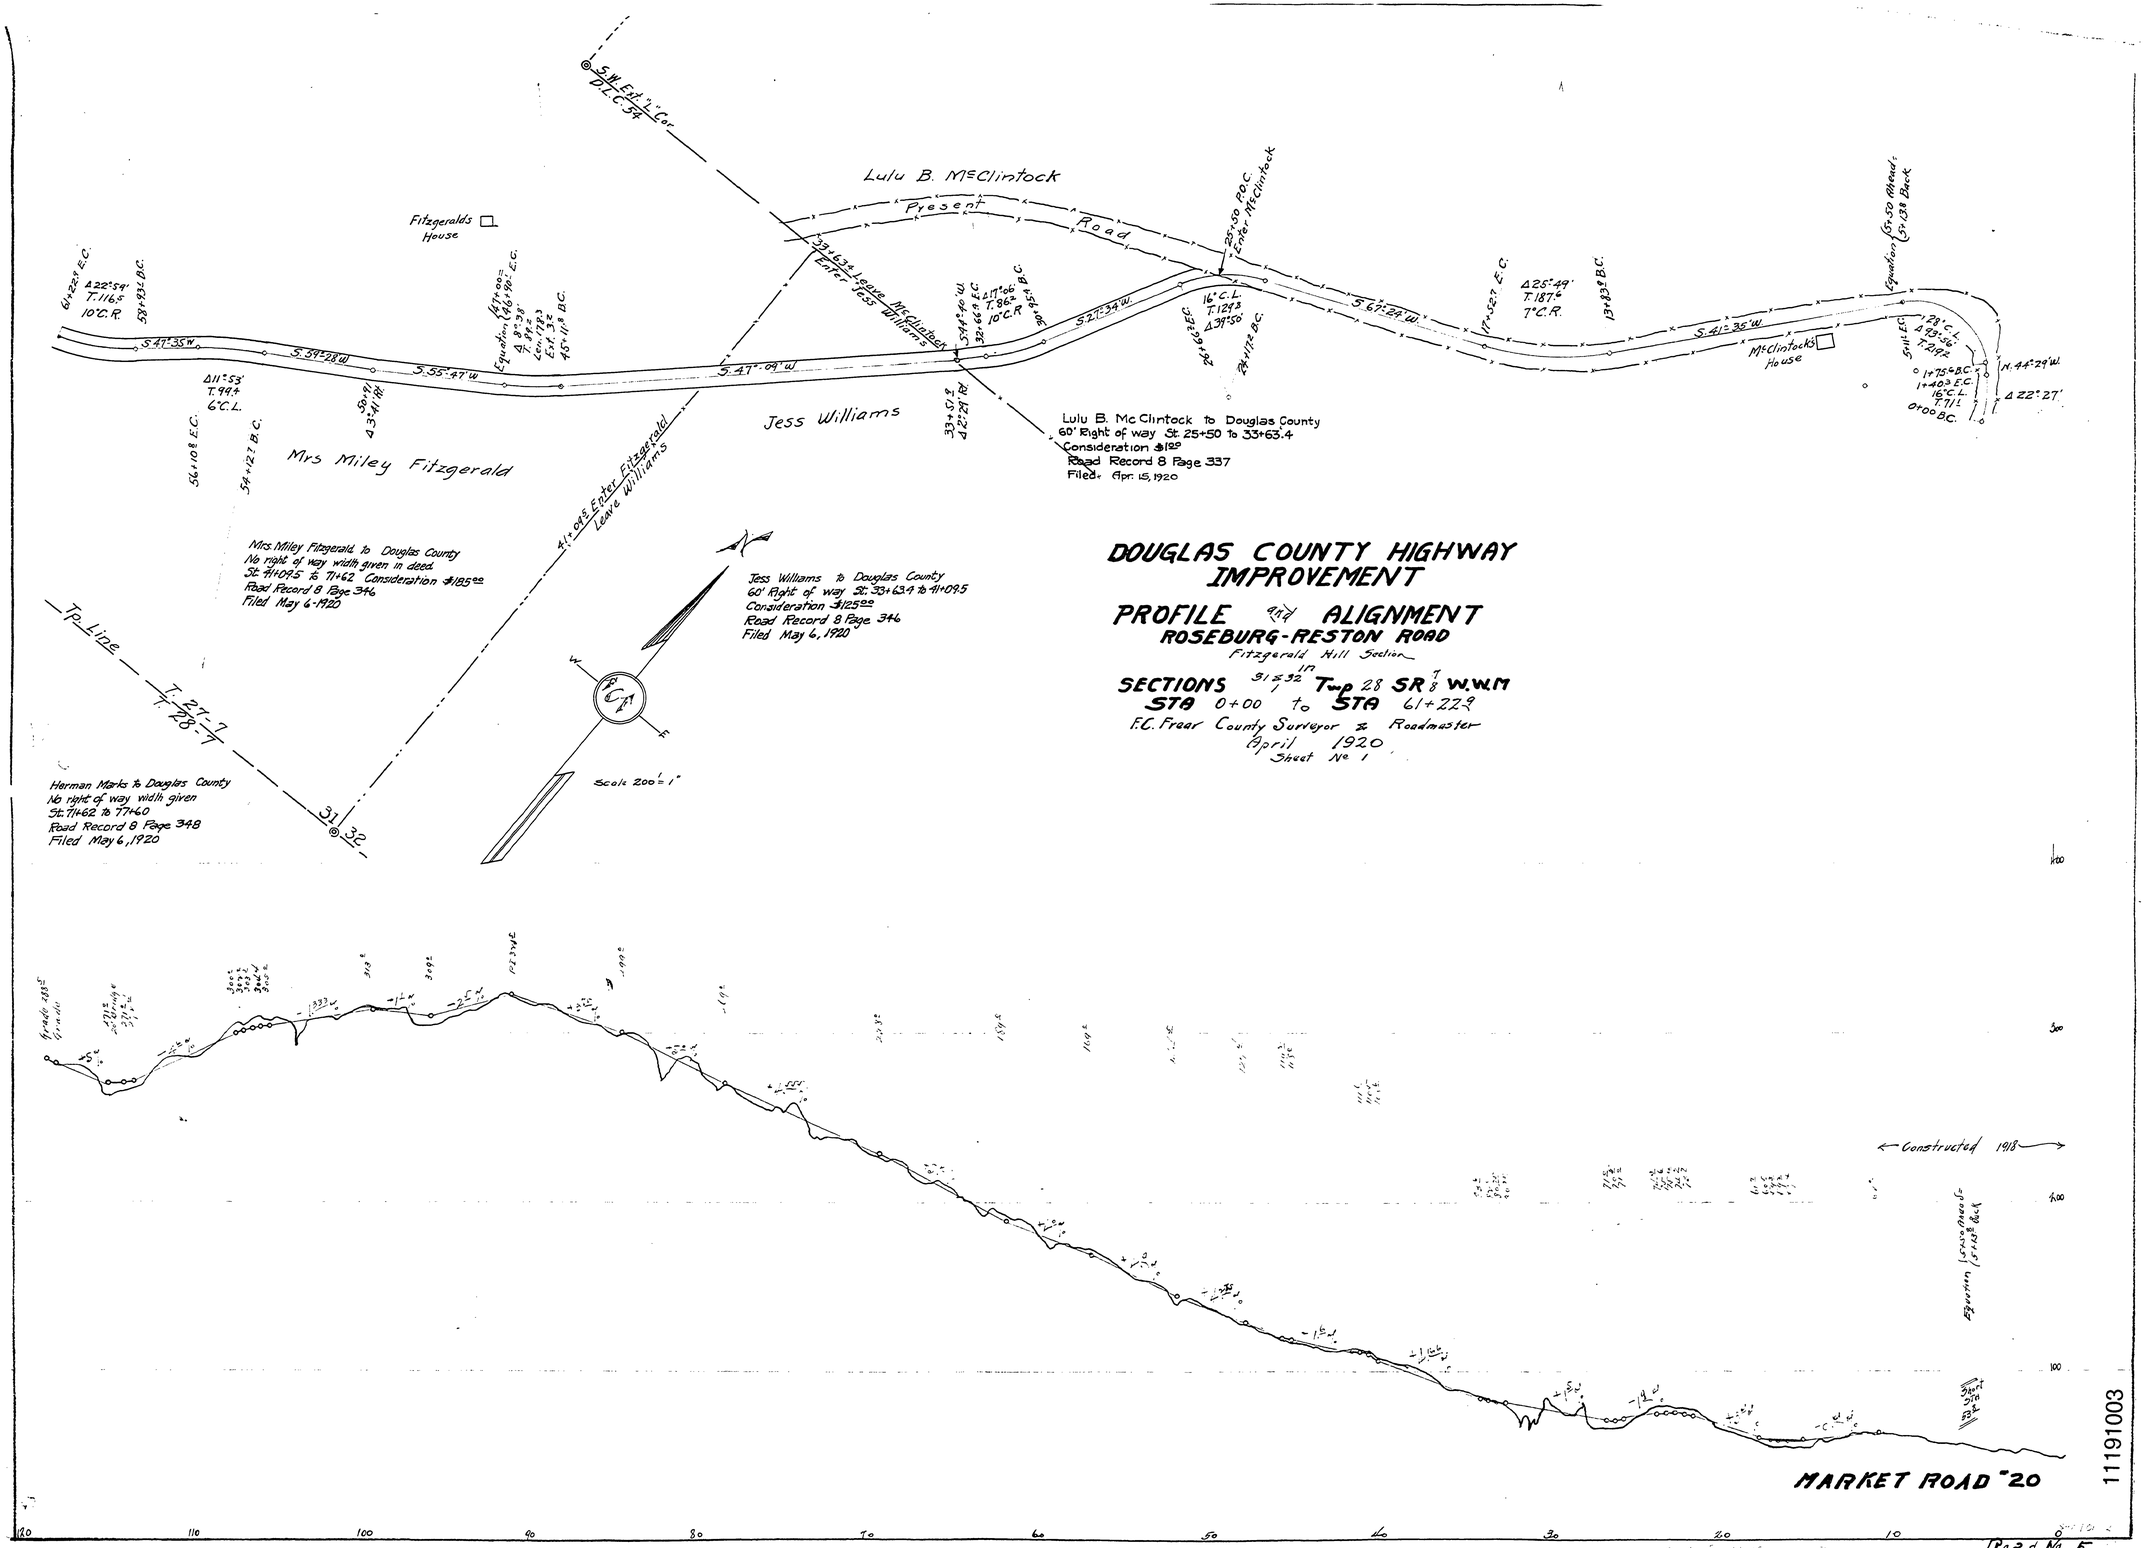
DOUGLAS COUNTY HIGHWAY IMPROVEMENT
PROFILE and ALIGNMENT
ROSEBURG-RESTON ROAD
Fitzgerald Hill Section
SECTIONS 31 & 32 in Twp 28 SR 7 & 8 W.W.M
STA 0+00 to STA 61+22.9
F.C. Frear County Surveyor & Roadmaster
April 1920
Sheet No 1
Lulu B. McClintock
Present Road
Fitzgeralds House
McClintocks House
Jess Williams
Mrs Miley Fitzgerald
Lulu B. Mc Clintock to Douglas County
60' Right of way St 25+50 to 33+63.4
Consideration $1.00
Road Record 8 Page 337
Filed Apr. 15, 1920
Mrs Miley Fitzgerald to Douglas County
No right of way width given in deed.
St 41+09.5 to 71+62 Consideration $185.00
Road Record 8 Page 346
Filed May 6-1920
Jess Williams to Douglas County
60' Right of way St 33+63.4 to 41+09.5
Consideration $125.00
Road Record 8 Page 346
Filed May 6, 1920
Herman Marks to Douglas County
No right of way width given
St 71+62 to 77+60
Road Record 8 Page 348
Filed May 6, 1920
Tp Line
T. 27-7
T. 28-7
Scale 200' = 1"
Constructed 1918
MARKET ROAD "20
Road No. 5
11191003