SEC 19,20 T26S R6W W.M.

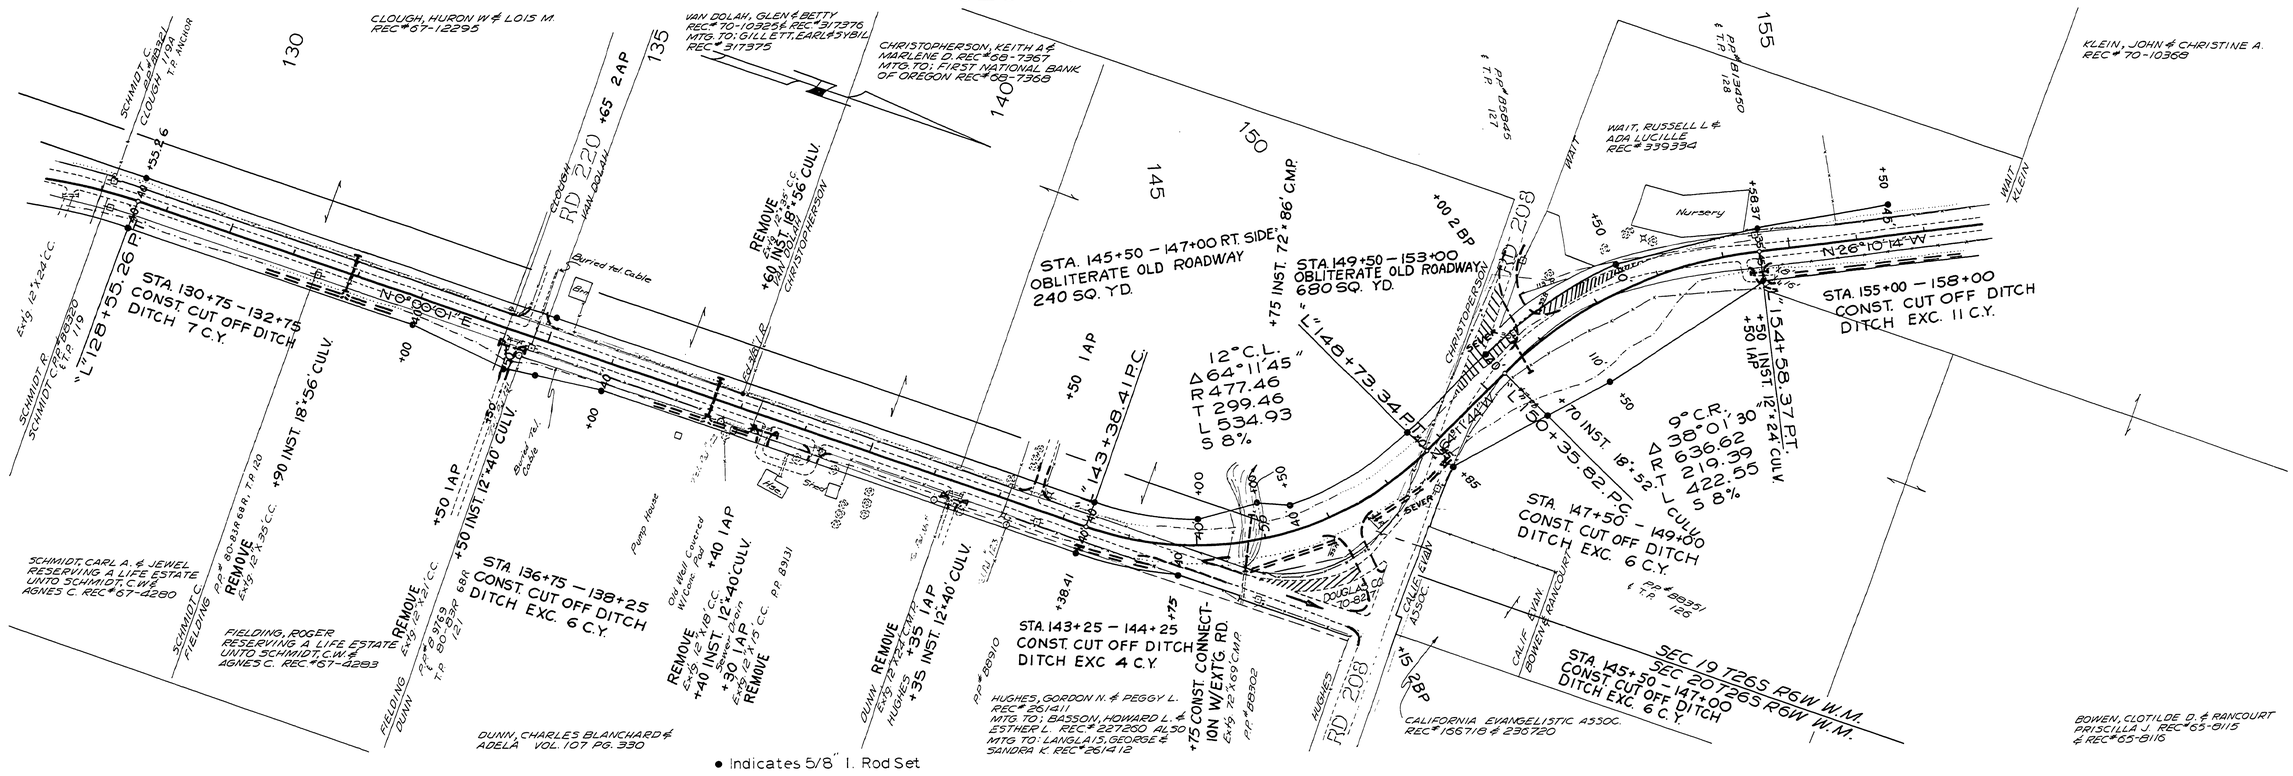

M.P. 8.20 - 8.74

08200874

DOUGLAS COUNTY ROAD DEPT.
EDENBOWER MILLWOOD RD #6
1973 SHT 7
GEORGE E. GRUBB COUNTY ENGR.

Rd #6 1973 SHT 7 of 13