SEC 18 T26S R6W W.M.

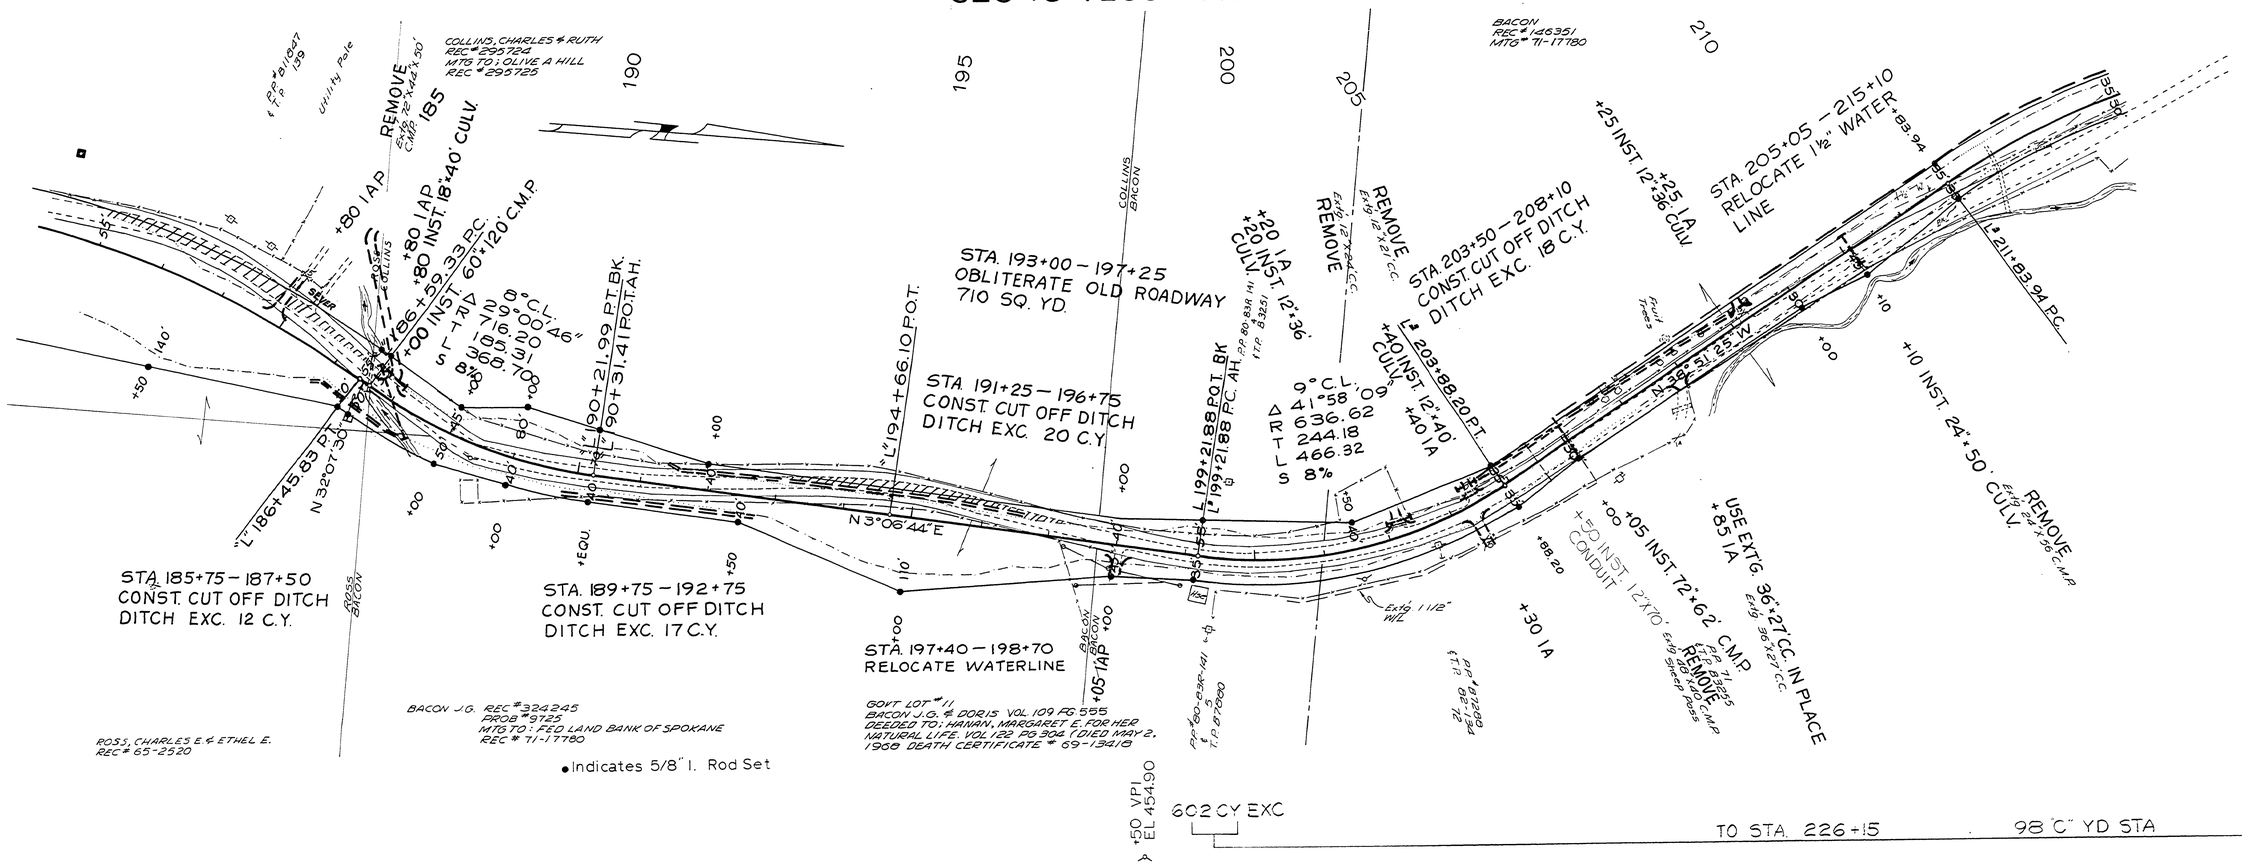

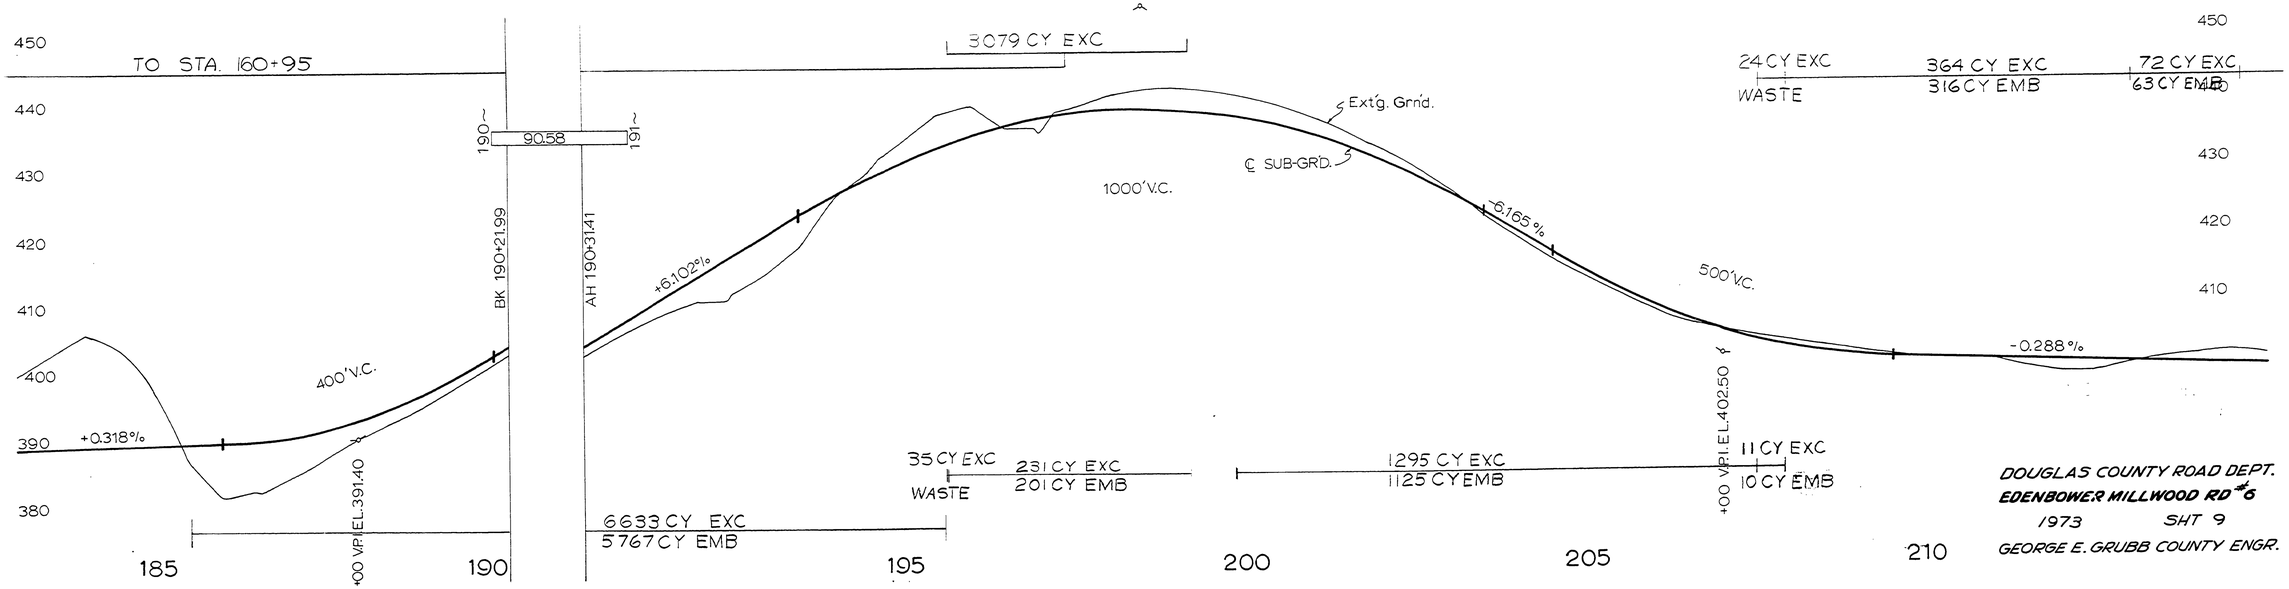

DOUGLAS COUNTY ROAD DEPT.
EDENBOWER MILLWOOD RD #6
1973 SHT 9
GEORGE E. GRUBB COUNTY ENGR.

09250978

M.P. 9.25 - 9.78

Rd #6 1973 SH 9 of 9