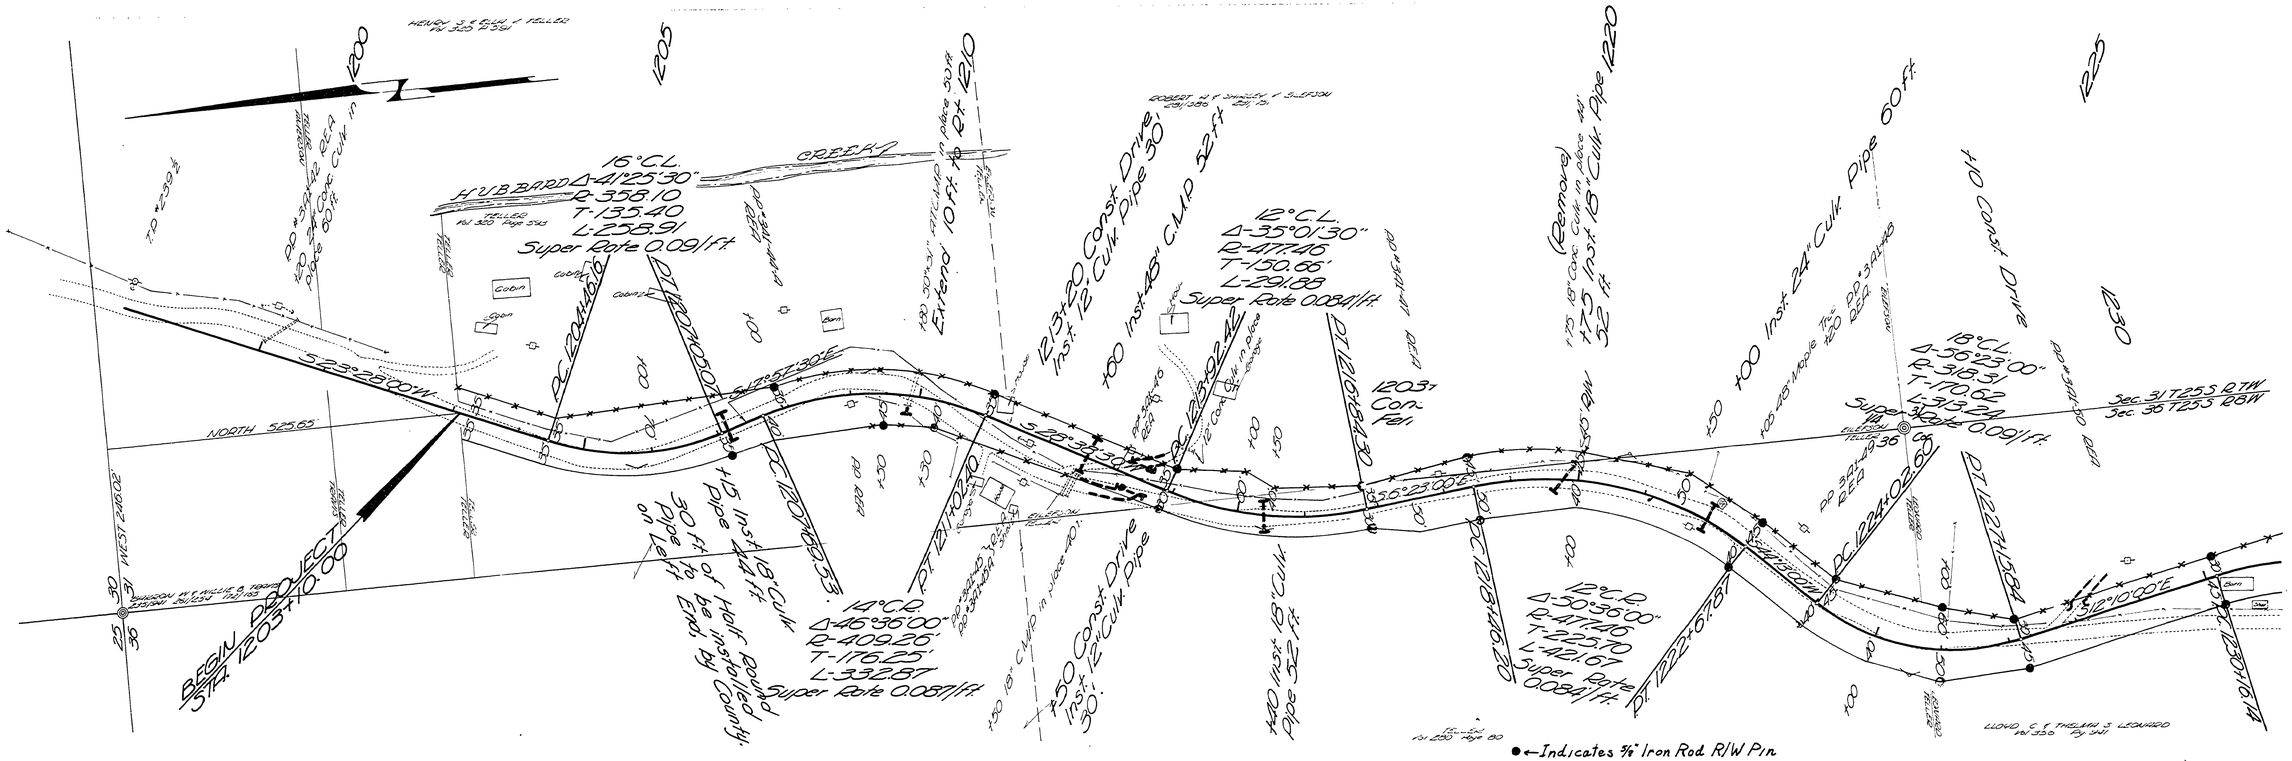

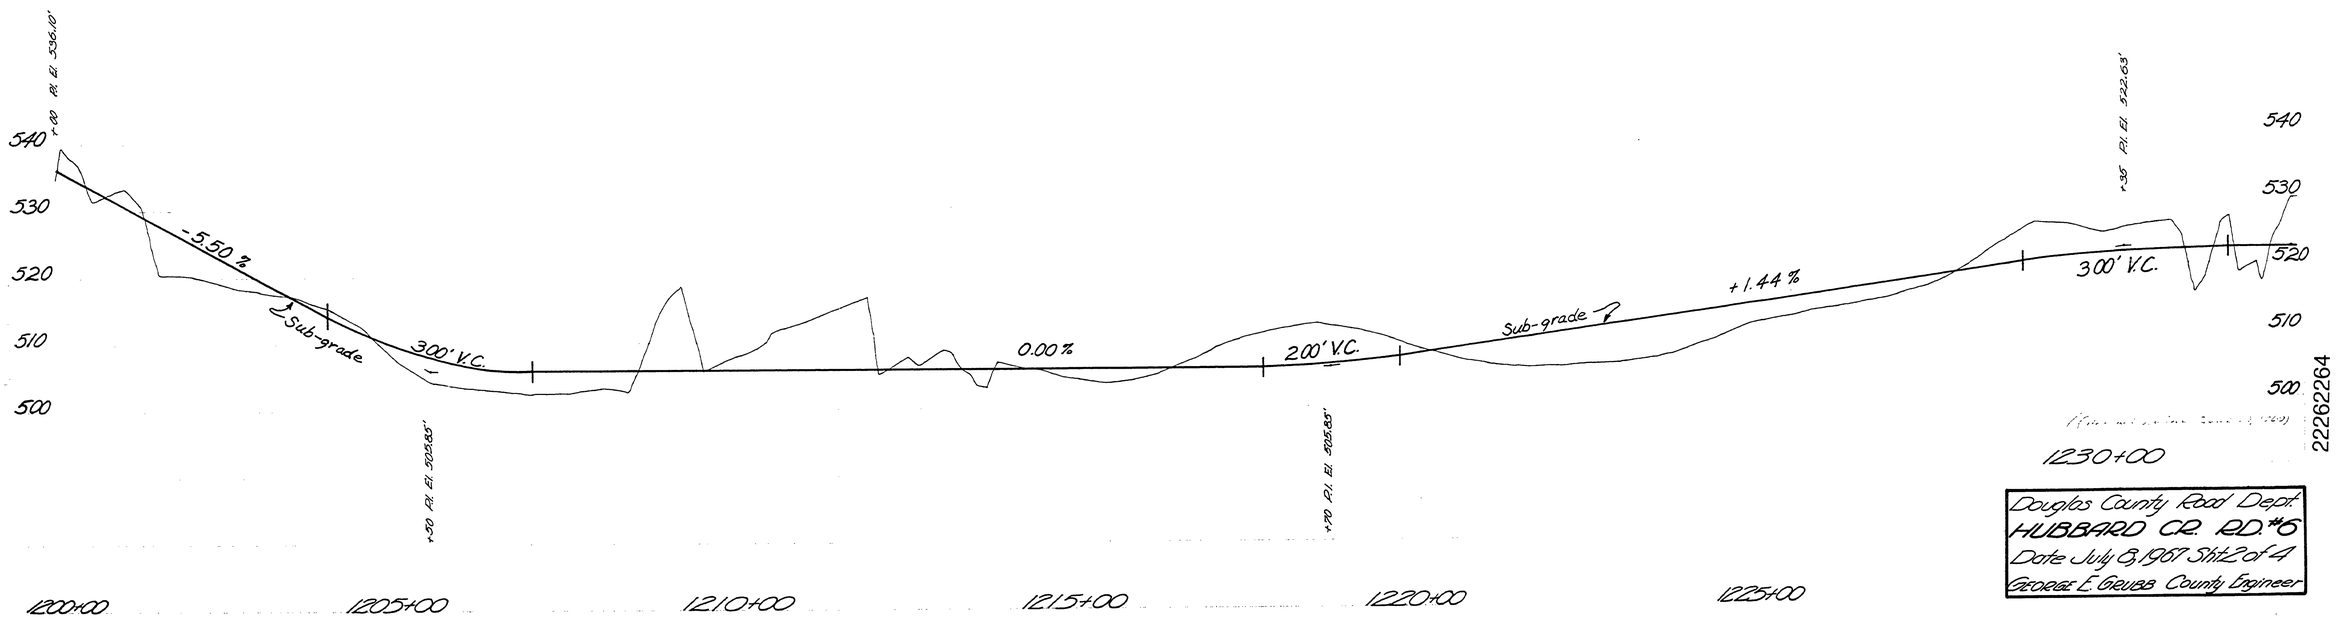

22262264

Douglas County Road Dept.
HUBBARD CR. RD. #6
Date July 8, 1967 Sht. 2 of 4
George E. Grubb County Engineer

M.P. 22.26 - 22.64

Rd #6 July 8, 1967 Sht. 2 of 4

96