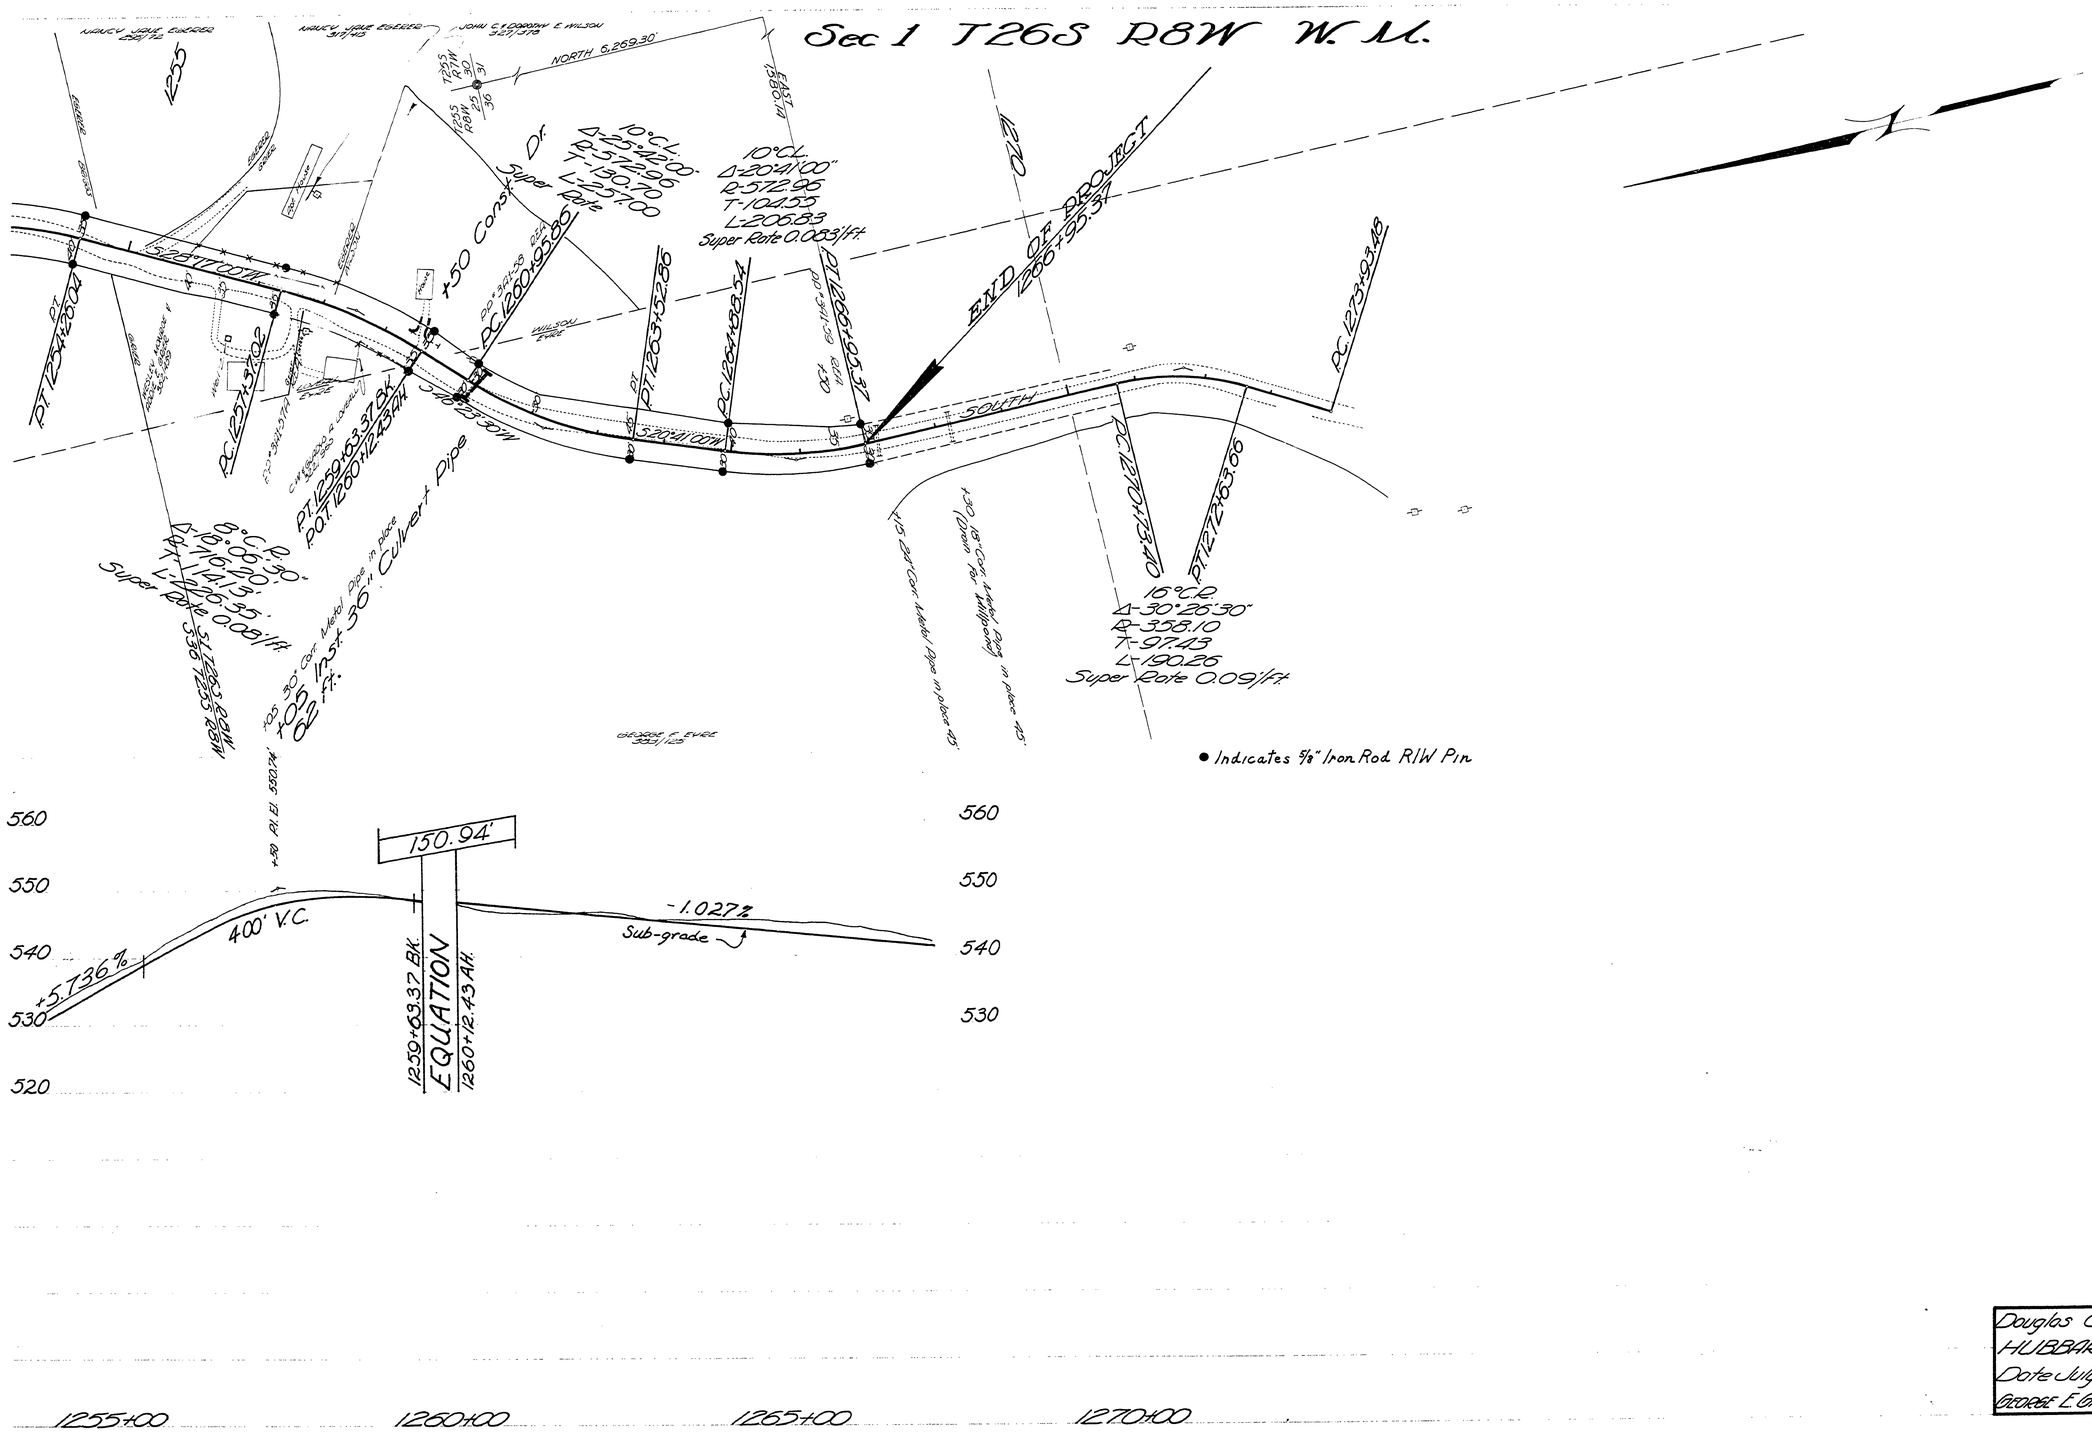

● Indicates 5/8" Iron Rod R/W Pin

M.P. 23.28 - 23.59

Douglas County Road Dept.
HUBBARD CR. RD. #6
Date July 18, 1967 Sht. 4 of 4
GEORGE E. GRUBB County Engineer

Rd #6 July 18, 1967 Sht. 4 of 4

98

23282359