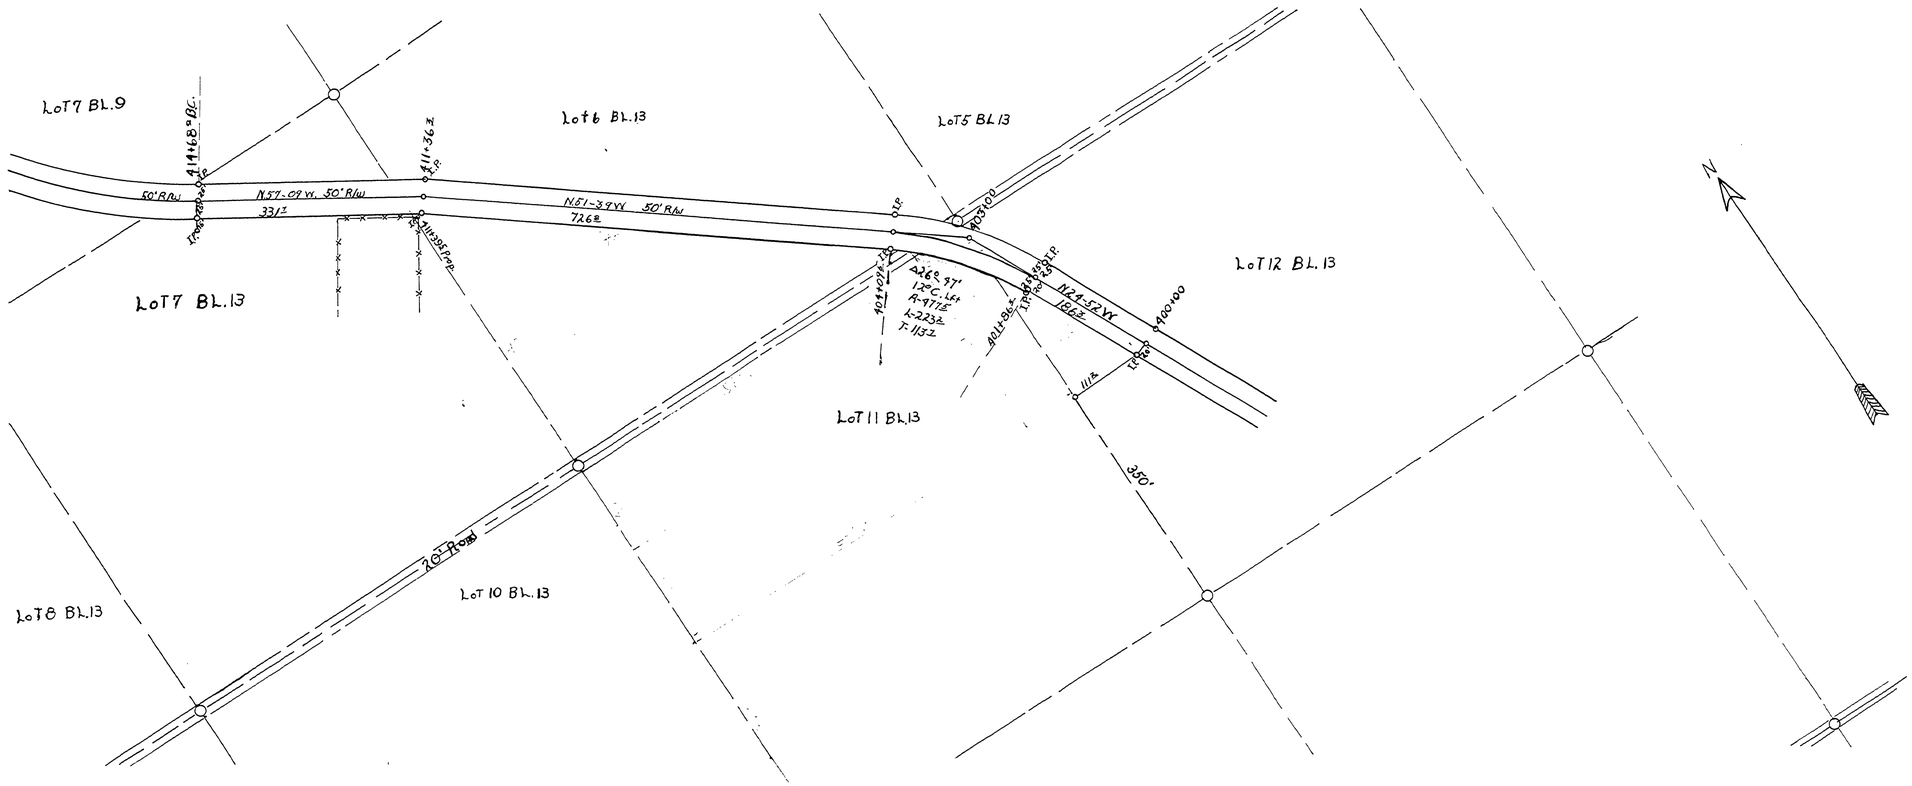

GARDEN VALLEY ROAD
ROAD NO. 6
Sections 20,29-T.26S.- R.6W.
DOUGLAS COUNTY, OREGON
1950
Sheet No. 1

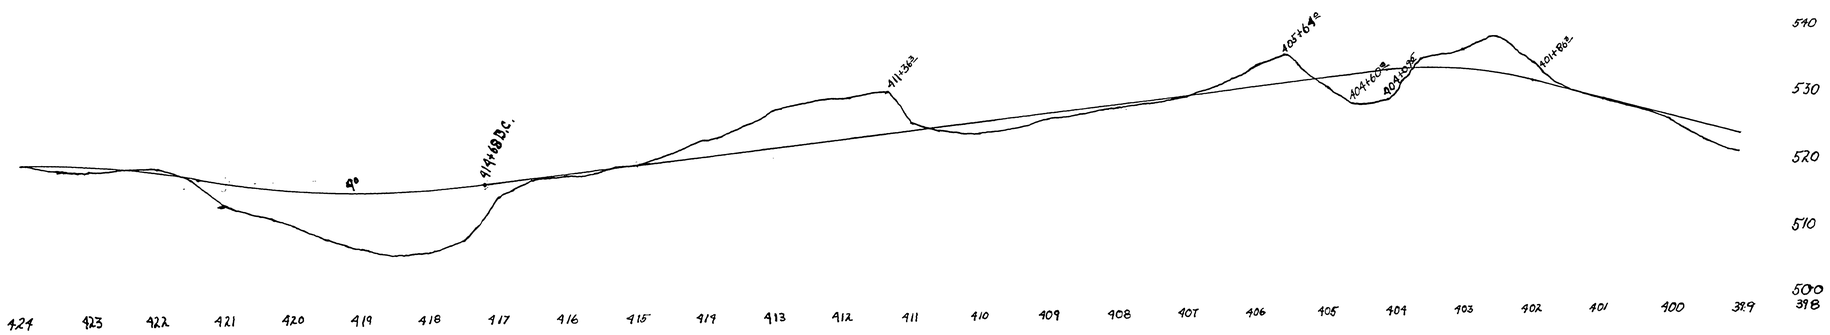

00600060