DOUGLAS COUNTY HIGHWAY IMPROVEMENT

PROFILE & ALIGNMENT
YONCALLA-ELKHEAD ROAD
MILLTOWN HILL SECTION Nº 2

SECTIONS-9 & 16-Twp 23 SR 4 W.W.M.
STA 65+85.5 to STA 95+50
F.C. Frear County Surveyor & Roadmaster
JUNE 1920
Sheet Nº 2

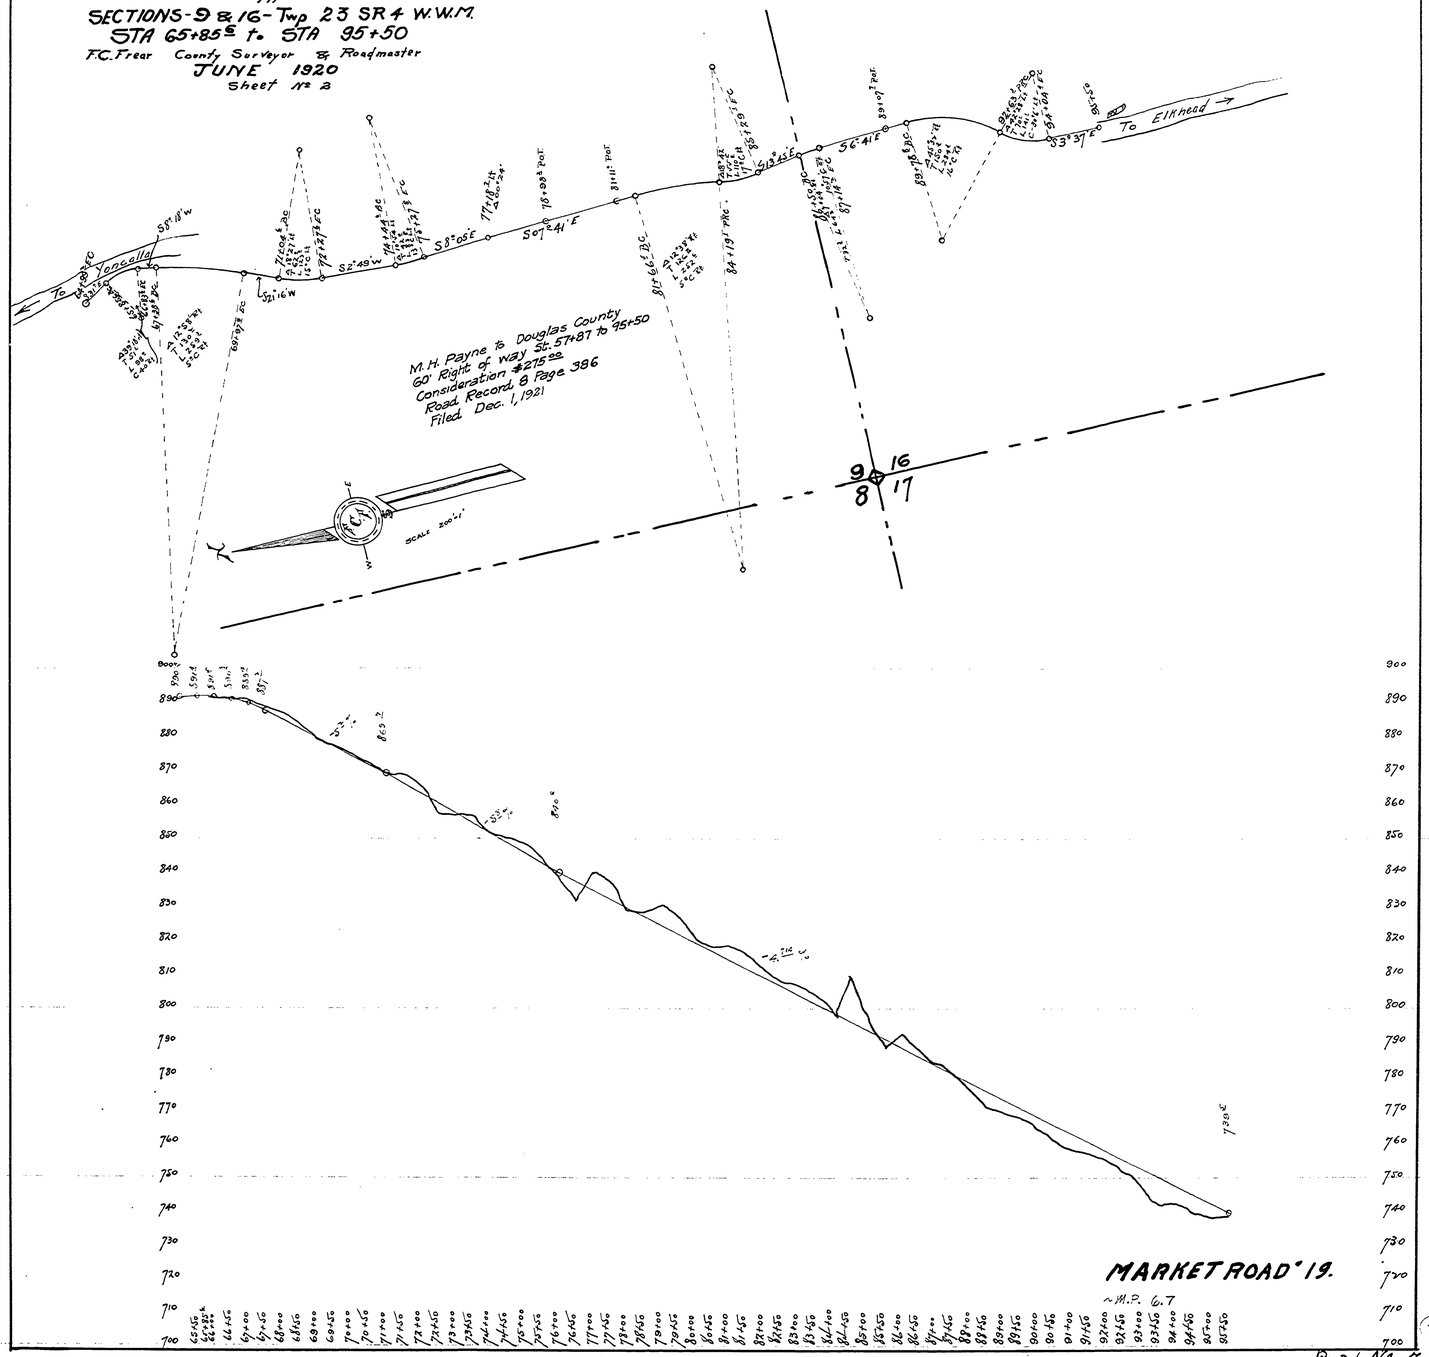

06700670

(43)

Road Nº 2