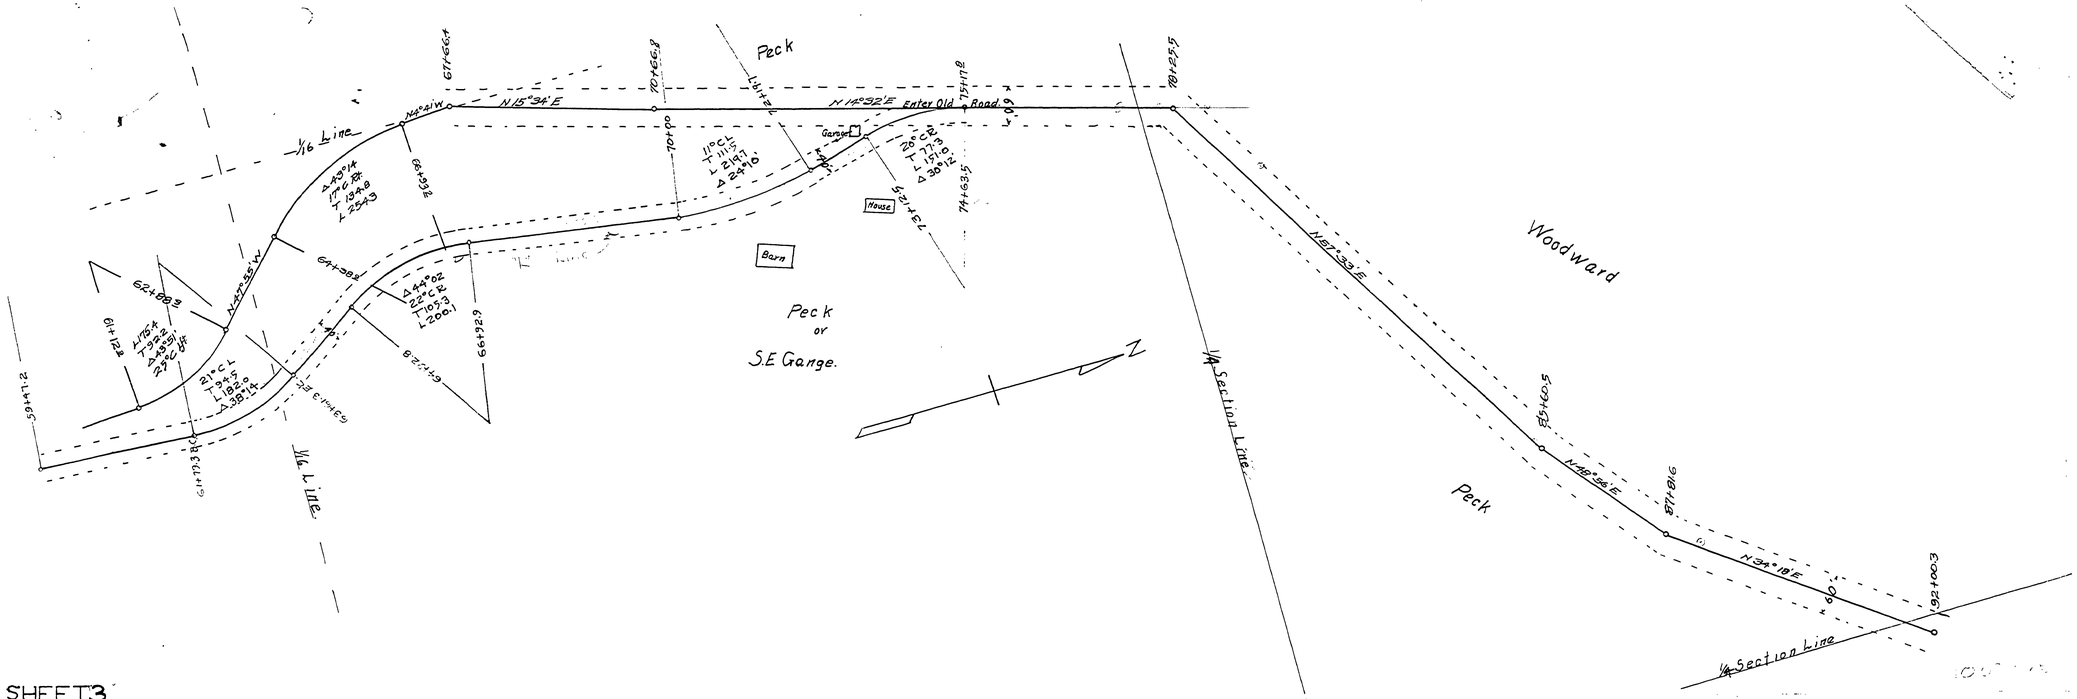

SHEET 3
Woodward Road.

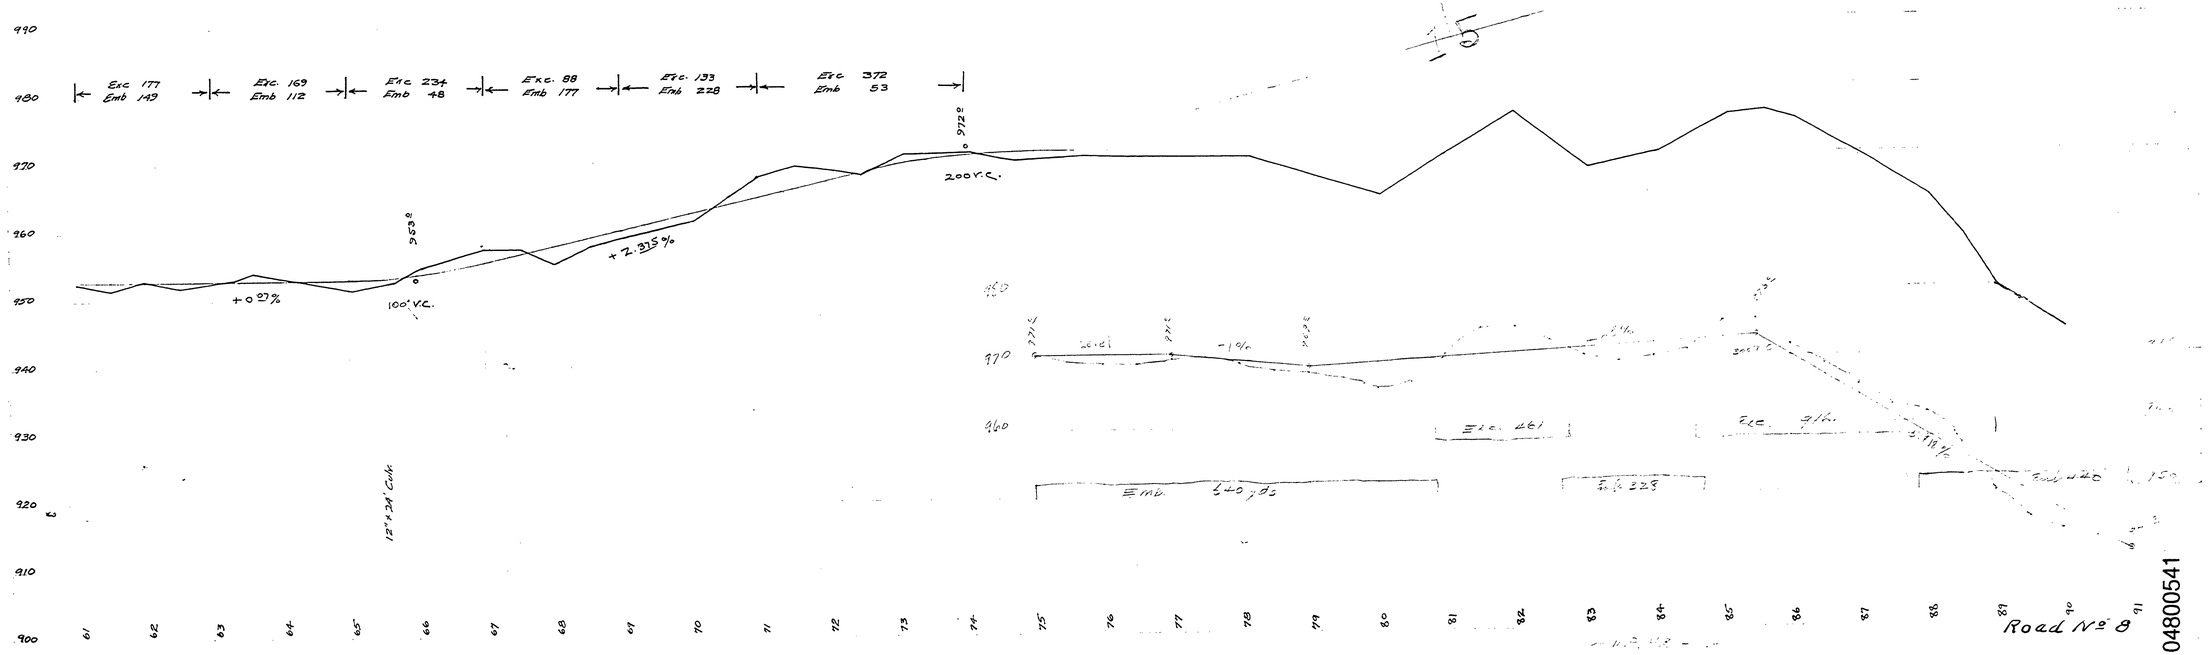

04800541