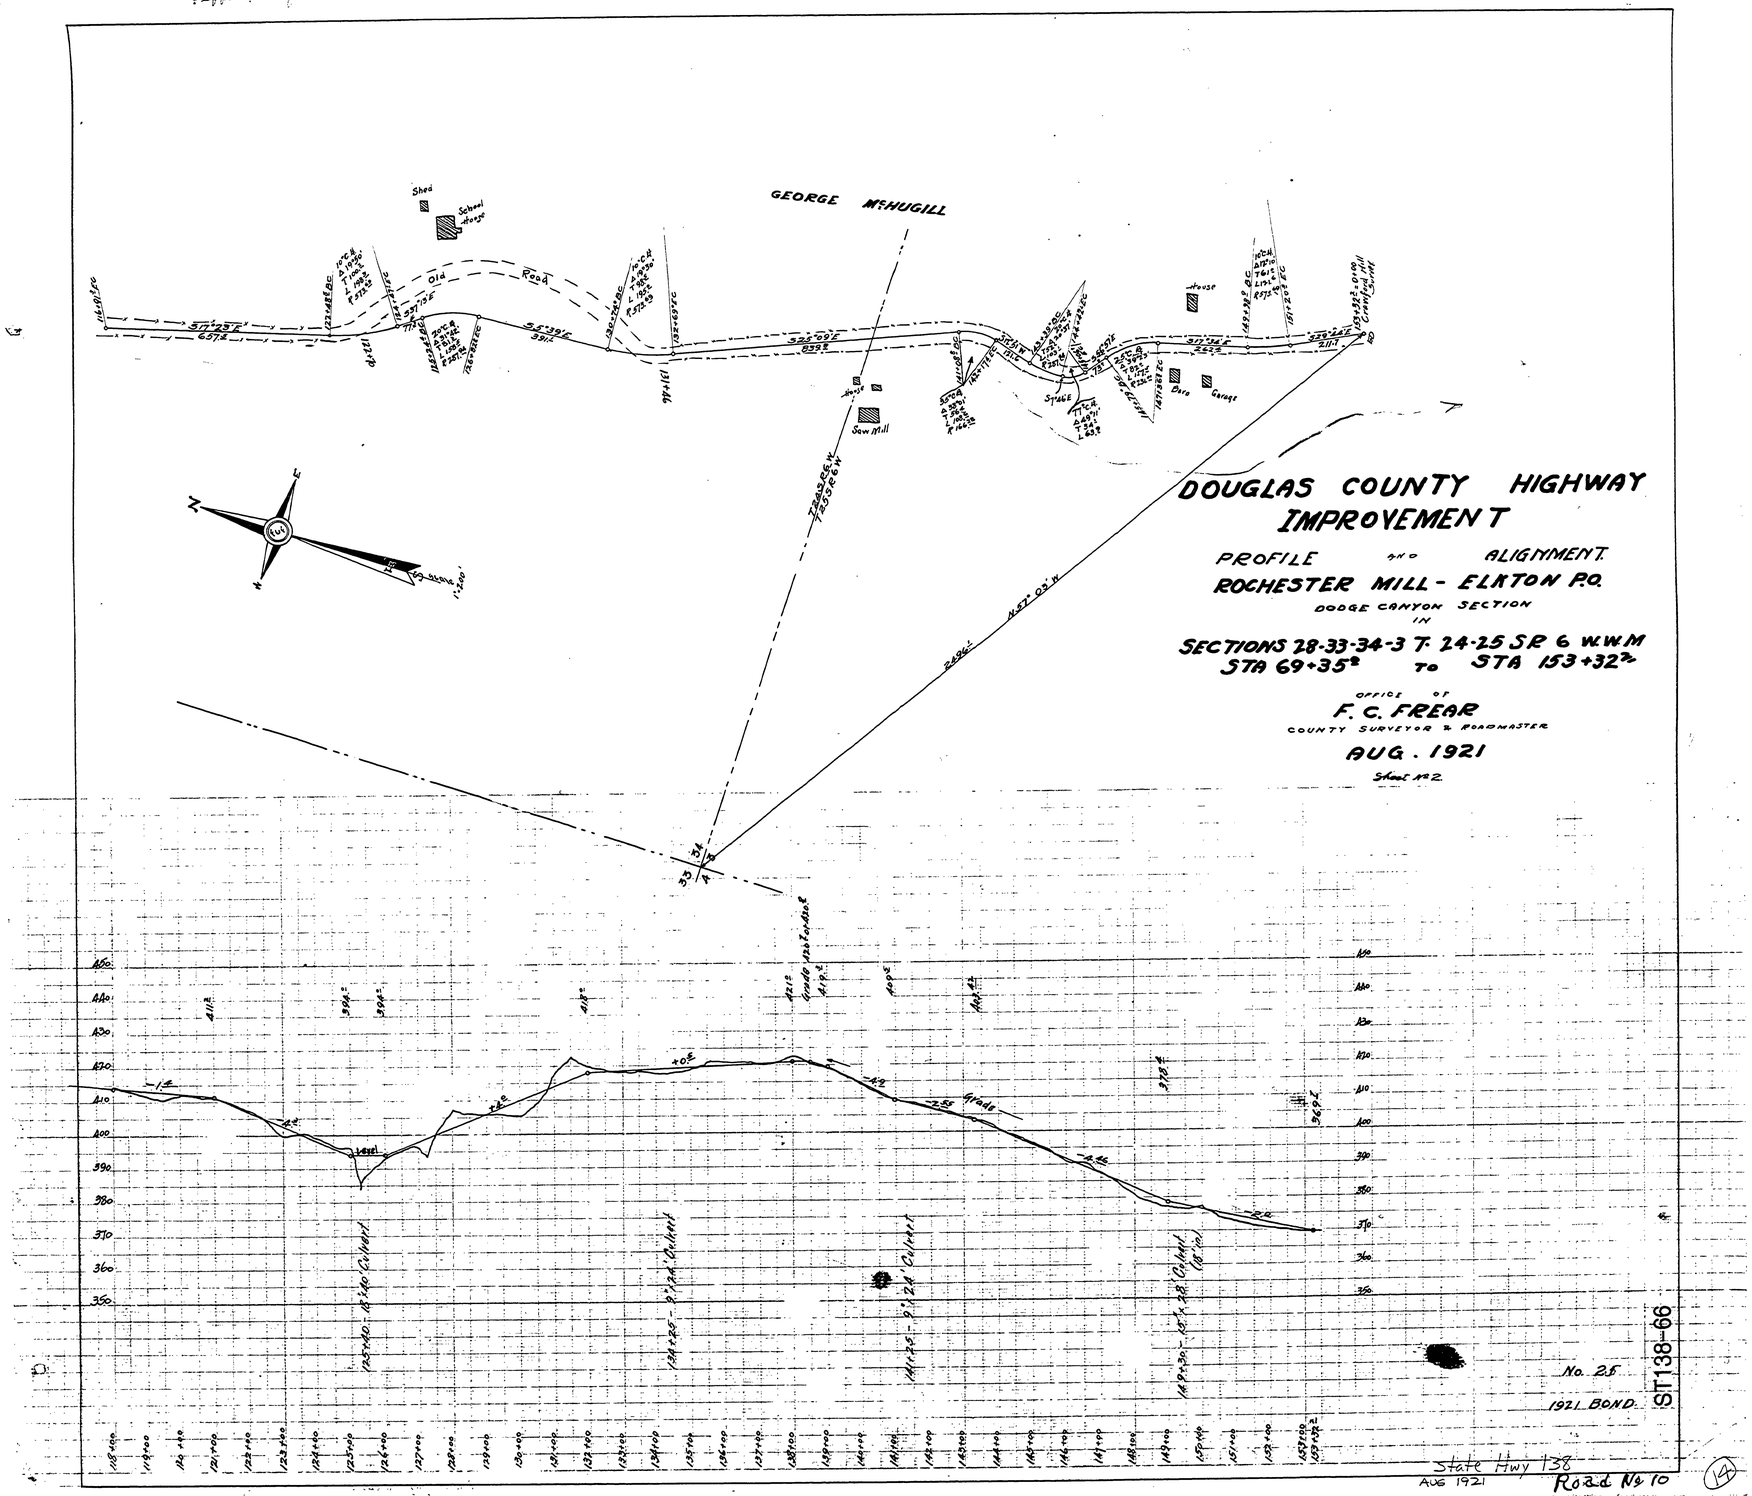Profile & A for Blanket