DOUGLAS COUNTY HIGHWAY IMPROVEMENT

PROFILE AND ALIGNMENT

ROCHESTER BRIDGE - ELKTON

DALONEY HILL

IN

SECTIONS 13 T. 24 S.R. 7 W.W.M.

STA 0+00 TO STA 30+80 ±

OFFICE OF

F. C. FREAR

COUNTY SURVEYOR & ROADMASTER

NOV. 1921

SHEET 10

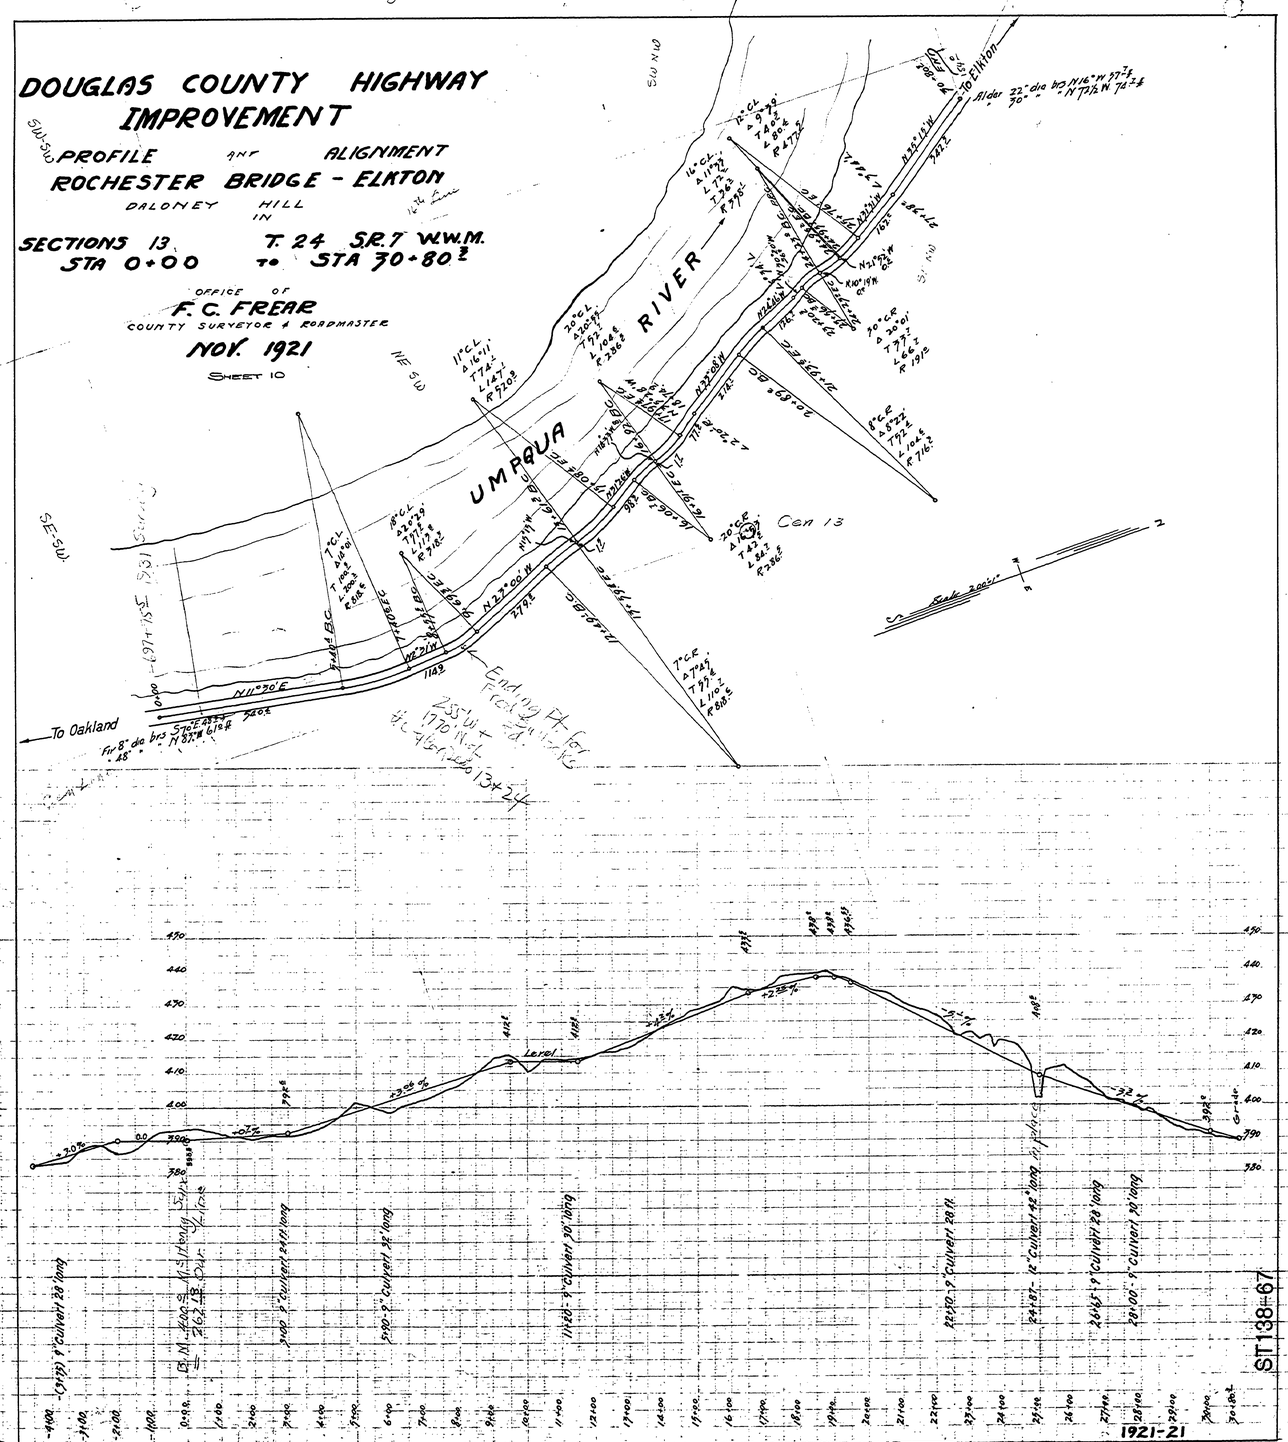

1921-21

State Hwy. 138 Road No 10

PAGE

NOV. 1921

15