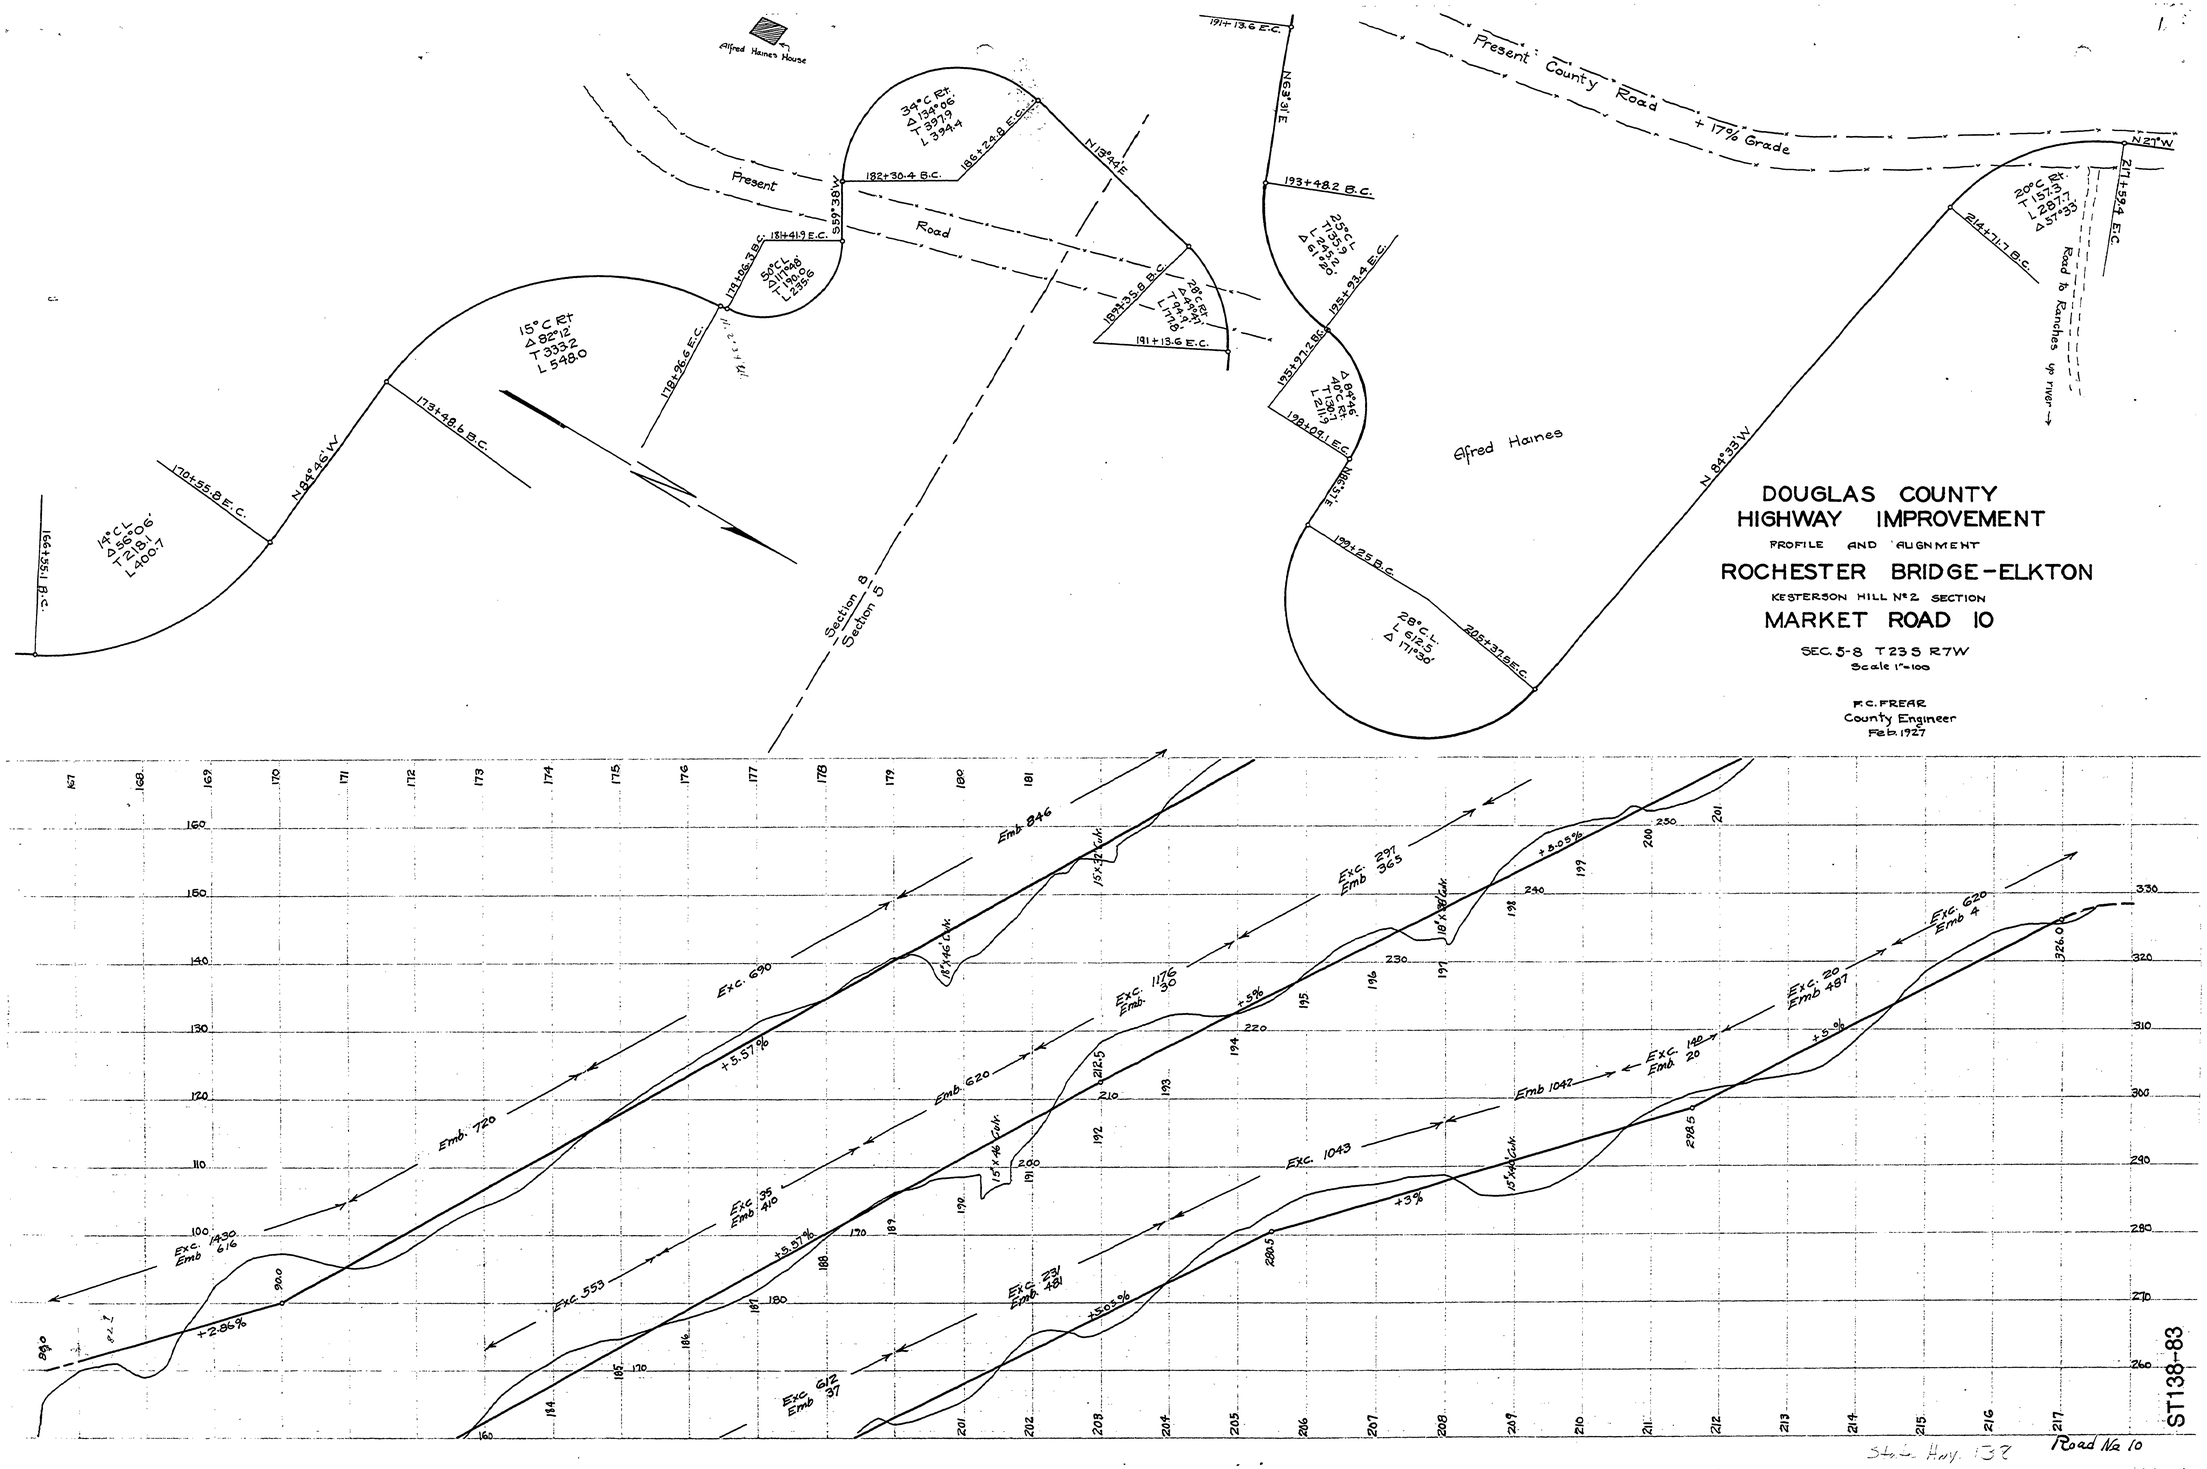
Alfred Haines House
Present County Road
+17% Grade
Present Road
Alfred Haines
Road to Ranches up river
Section 8
Section 5
DOUGLAS COUNTY
HIGHWAY IMPROVEMENT
PROFILE AND ALIGNMENT
ROCHESTER BRIDGE-ELKTON
KESTERSON HILL No 2 SECTION
MARKET ROAD 10
SEC. 5-8 T23S R7W
Scale 1"=100
F.C. FREAR
County Engineer
Feb. 1927
Emb. 846
Exc. 690
Emb. 720
Exc. 1430
Emb 616
+2.86%
+5.57%
Exc. 553
Exc. 35
Emb 410
Emb. 620
Exc. 1176
Emb. 30
+5%
Exc. 612
Emb 37
Exc. 231
Emb. 481
+5.05%
Exc. 1043
+3%
Emb 1042
Exc. 297
Emb 365
+8.05%
Exc. 140
Emb 20
Exc. 20
Emb 487
+5.8%
Exc. 620
Emb 4
Road No 10
ST138-83
PROFILE
T23-7
SEC 5-8
FEB. 1927
1 SHEET