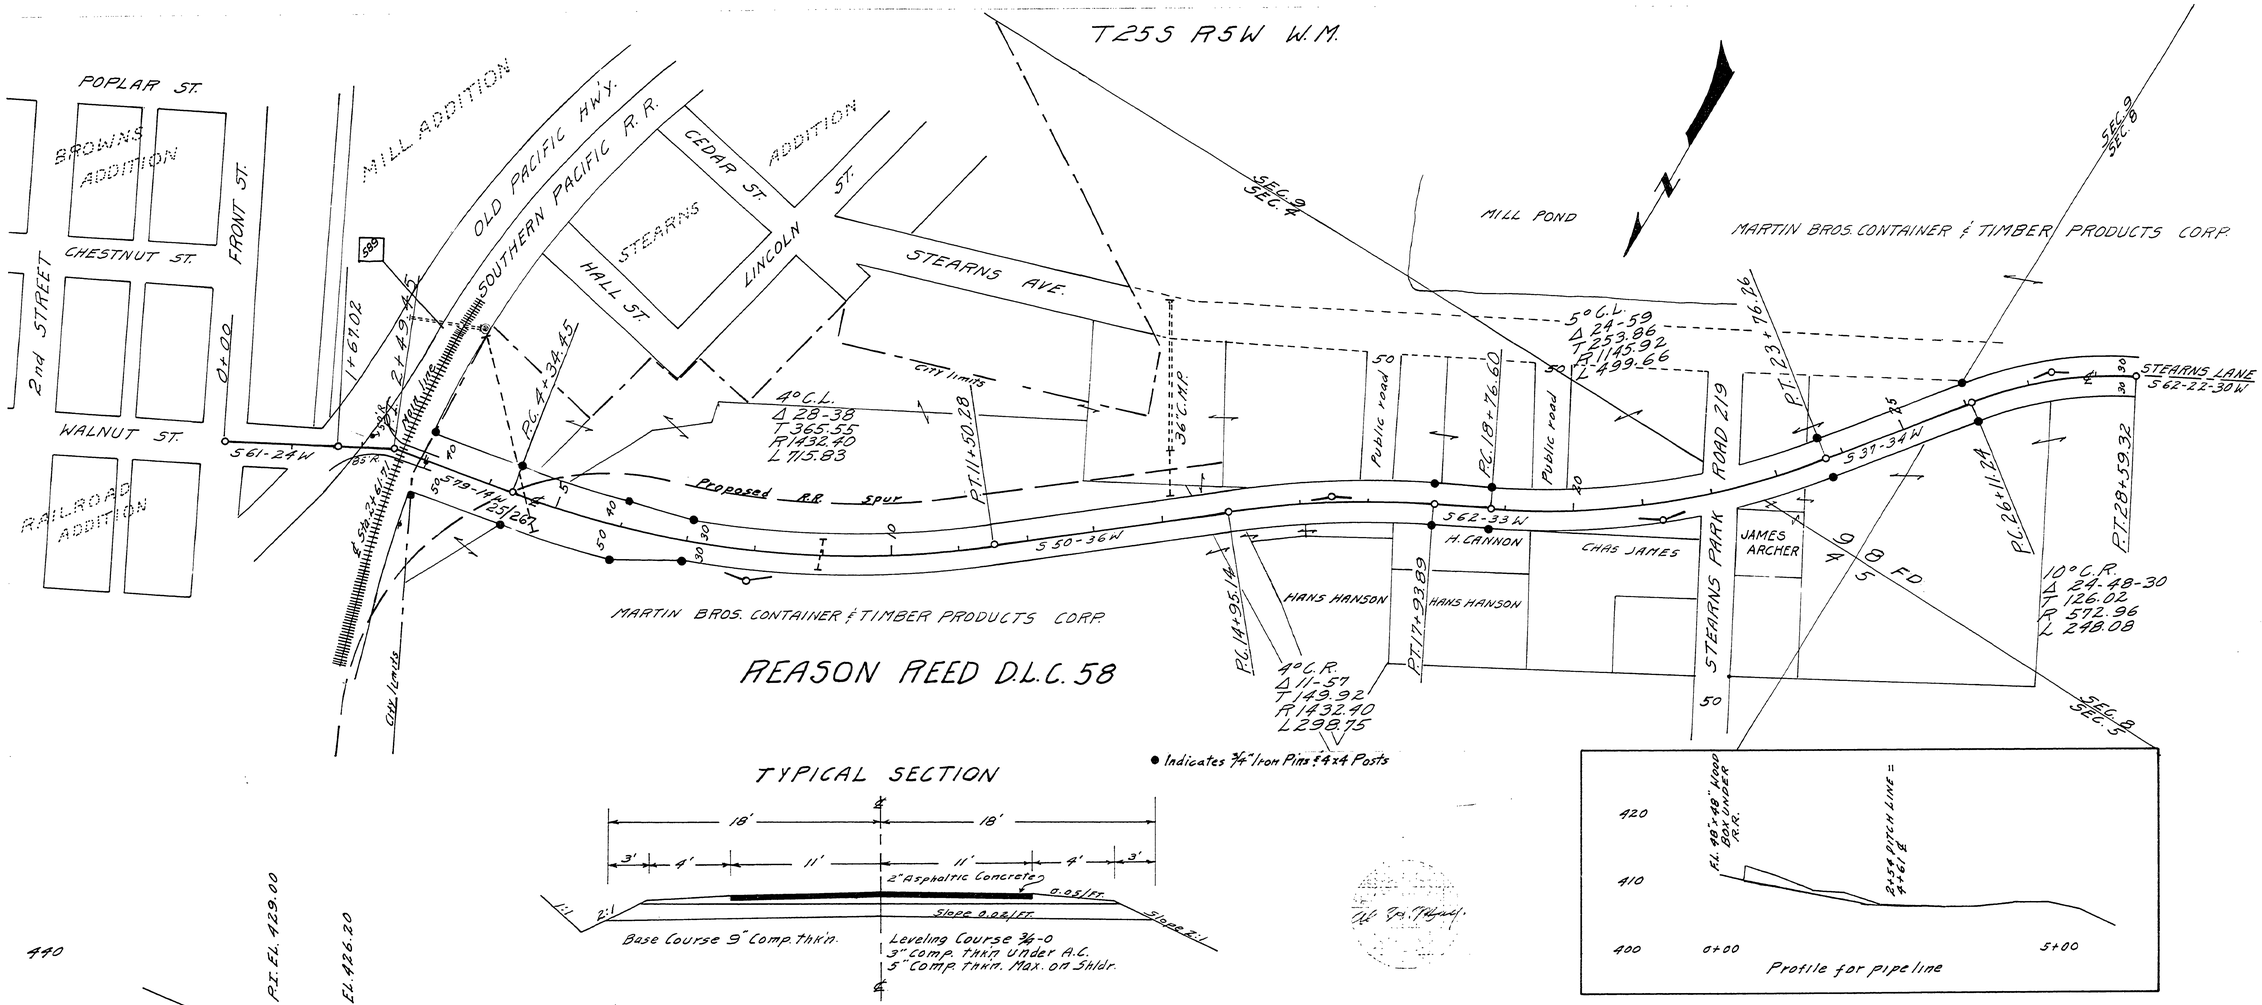

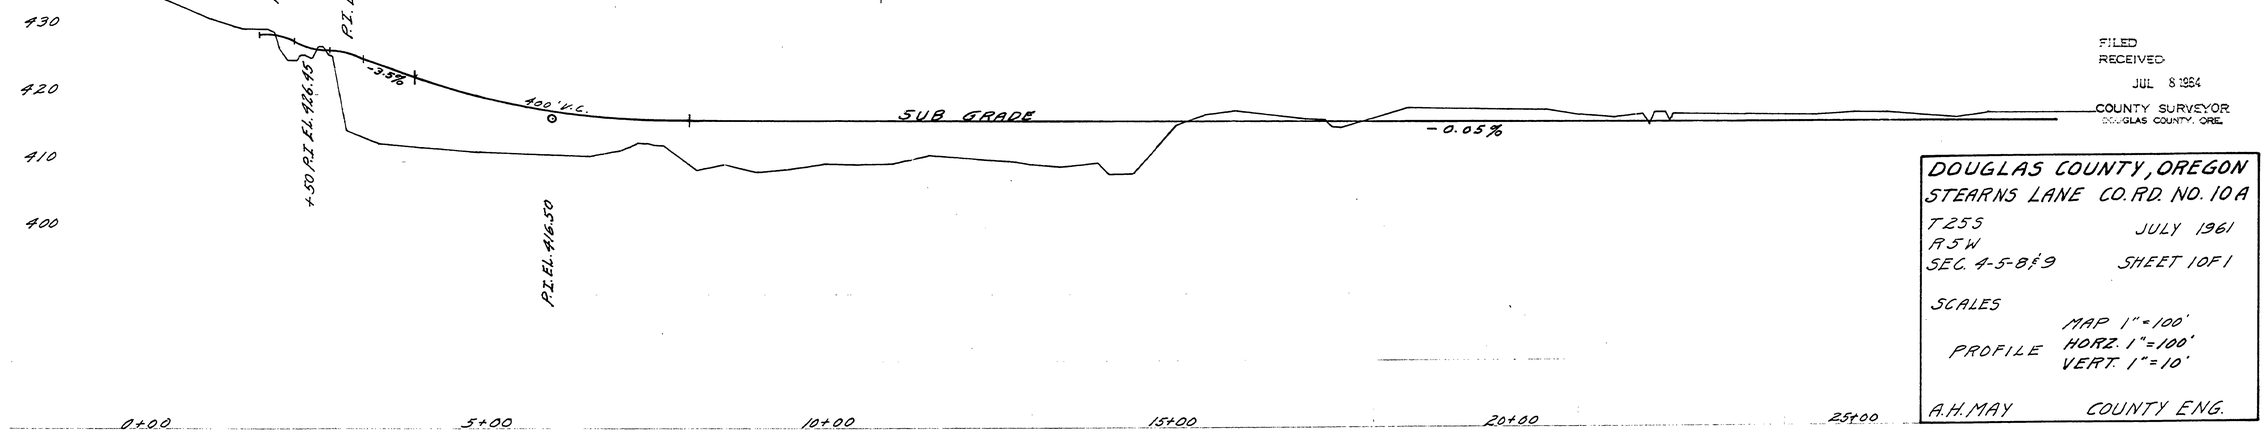

FILED
RECEIVED
JUL 8 1964
COUNTY SURVEYOR
DOUGLAS COUNTY, ORE.

DOUGLAS COUNTY, OREGON
STEARNS LANE CO. RD. NO. 10 A
T 25 S
R 5 W
SEC. 4-5-8 & 9
JULY 1961
SHEET 1 OF 1

SCALES
PROFILE
MAP 1" = 100'
HORZ. 1" = 100'
VERT. 1" = 10'

A.H. MAY COUNTY ENG.

00000050

M.P. 0.00 - 0.50

C.Rd #10-A JULY 1961 SH. 1 of 1

25