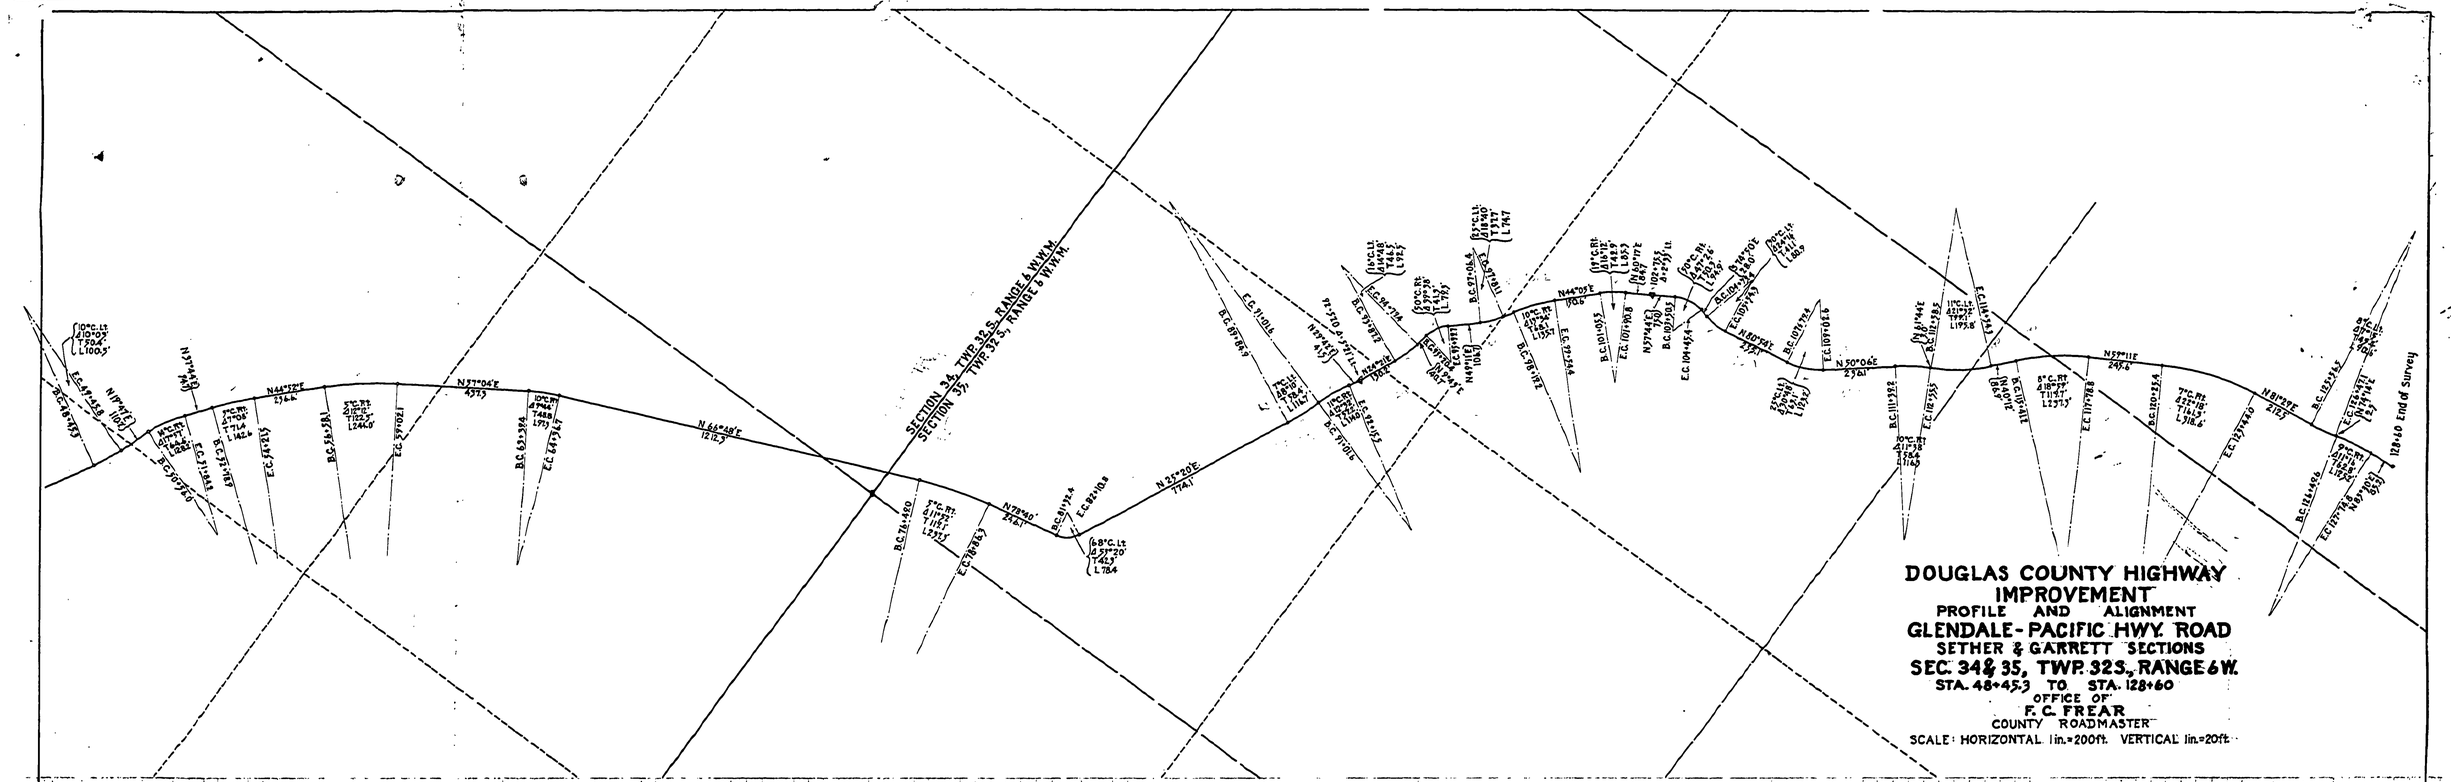

DOUGLAS COUNTY HIGHWAY IMPROVEMENT

PROFILE AND ALIGNMENT

GLENDALE-PACIFIC HWY. ROAD

SETHER & GARRETT SECTIONS

SEC. 34 & 35, TWP. 32 S., RANGE 6 W.

STA. 48+45.3 TO STA. 128+60

OFFICE OF

F. C. FREAR

COUNTY ROADMASTER

SCALE: HORIZONTAL 1 in.=200 ft. VERTICAL 1 in.=20 ft.

M.P. 8.88 - 8.28

T32-6S. 34-35 NO. DATE SHEET 2 OF 2

Road No. 12

12

08880828