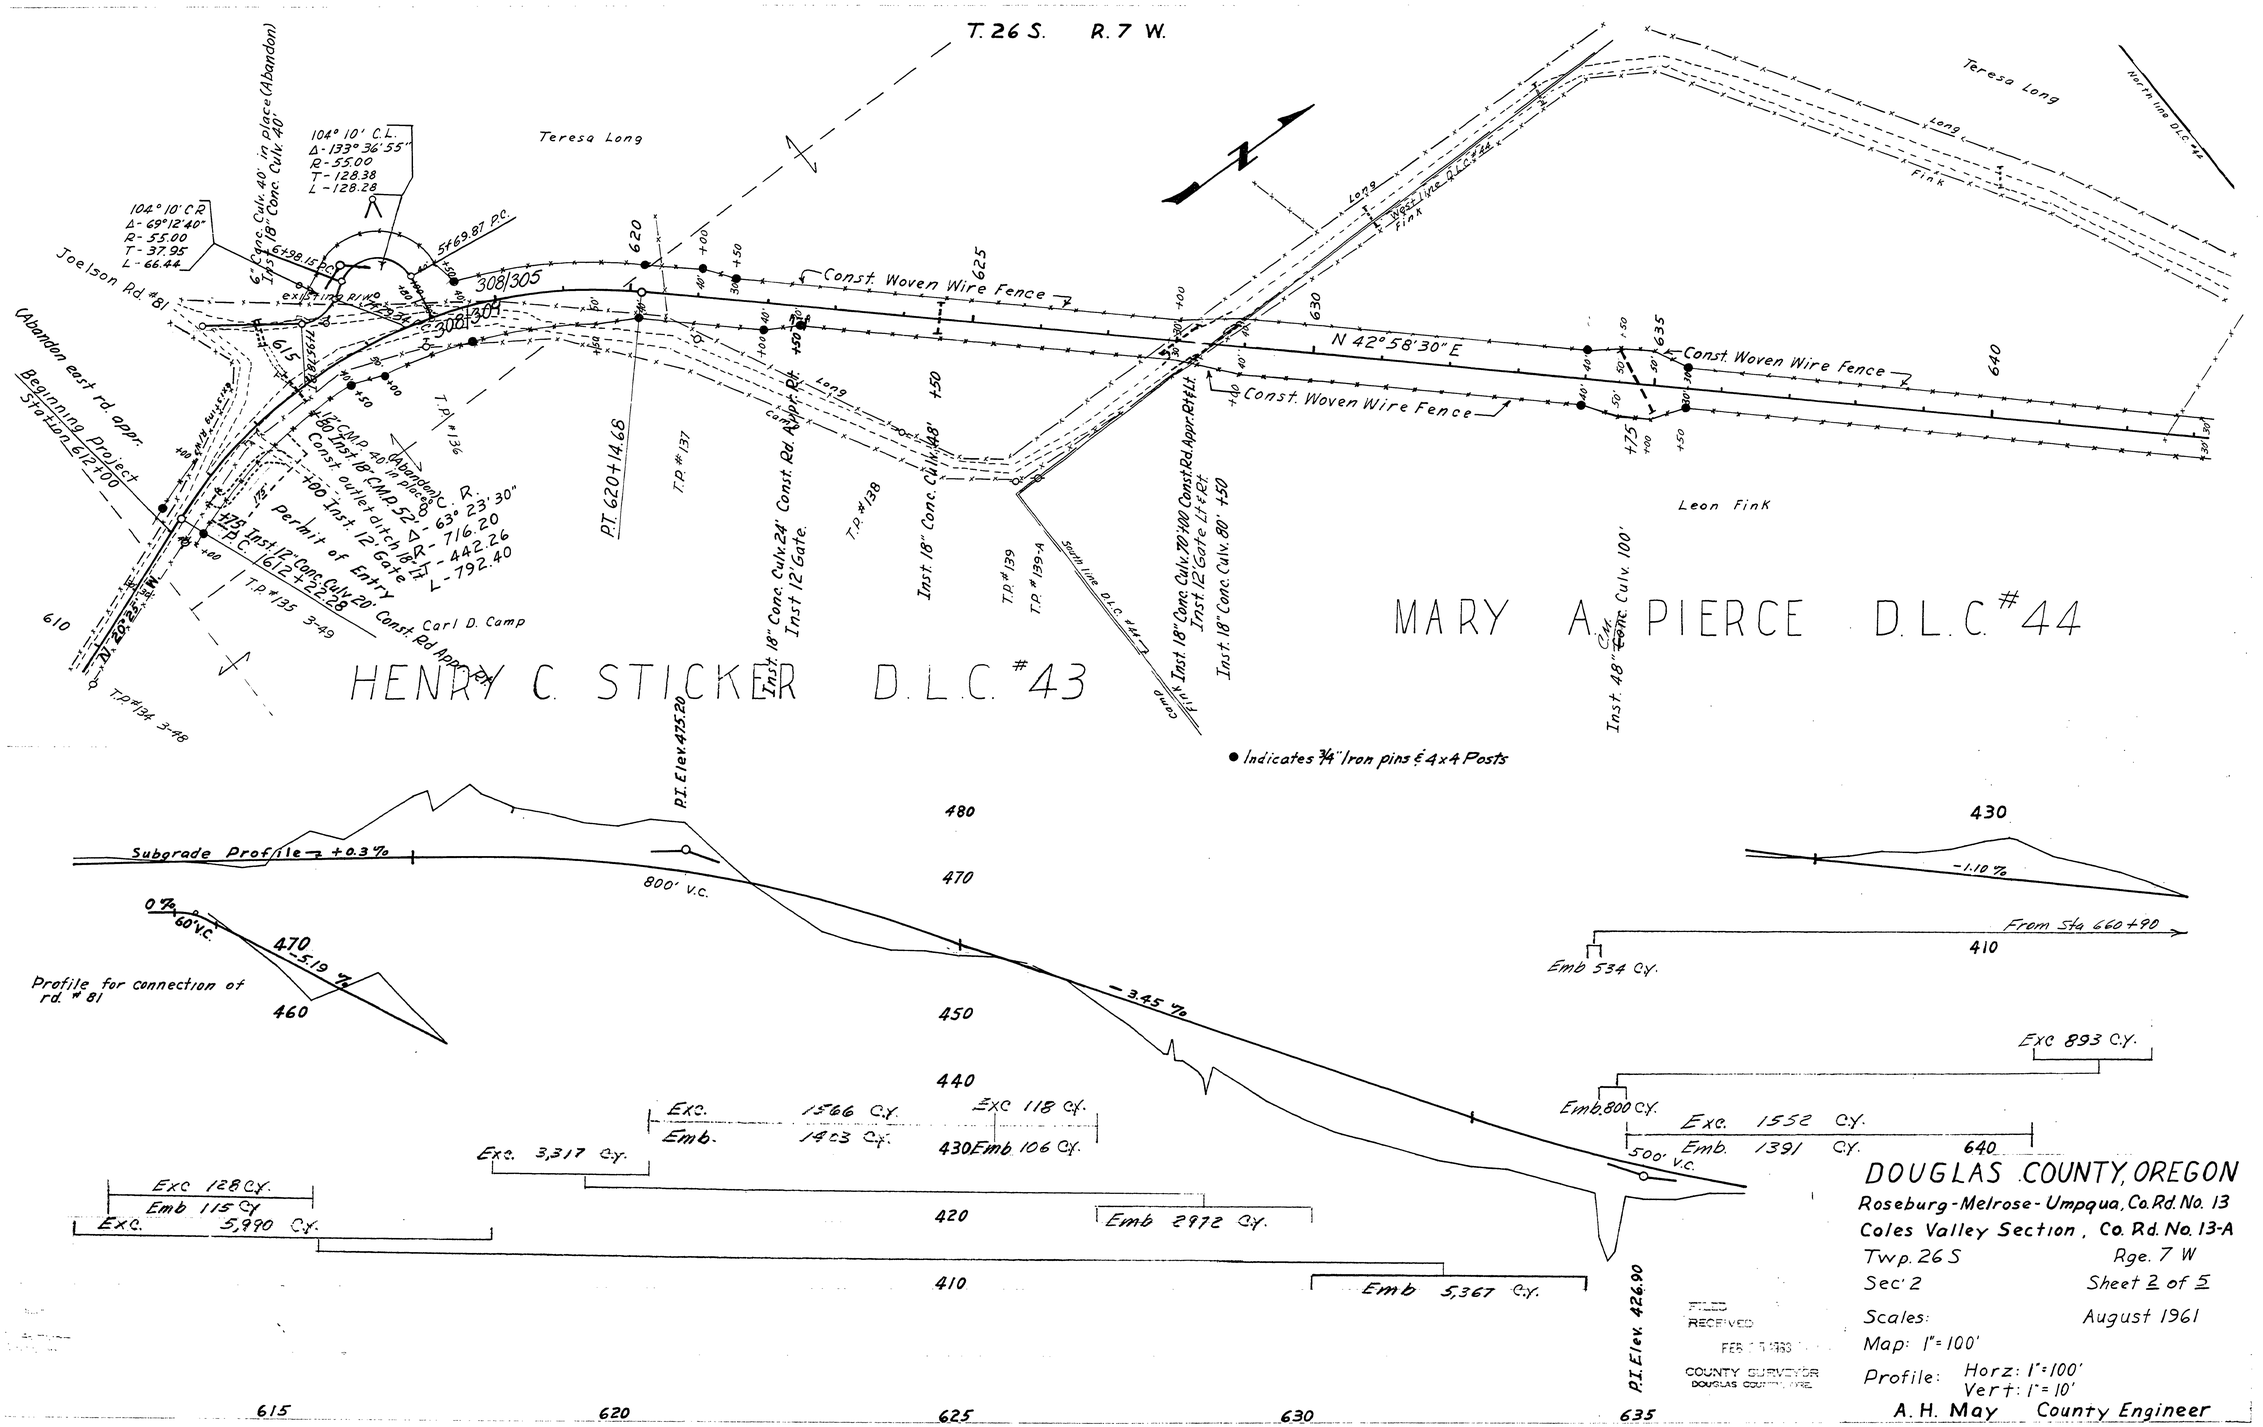

● Indicates 3/4" Iron pins & 4x4 Posts

DOUGLAS COUNTY, OREGON

Roseburg-Melrose-Umpqua, Co. Rd. No. 13
Coles Valley Section, Co. Rd. No. 13-A

Twp. 26 S — Rge. 7 W
Sec. 2 — Sheet 2 of 5

Scales: — August 1961
Map: 1" = 100'
Profile: Horz: 1" = 100'
Vert: 1" = 10'

A. H. May — County Engineer

FILED
RECEIVED
FEB 1 1963
COUNTY SURVEYOR
DOUGLAS COUNTY, ORE.

15861639

Rd. #13 M.P. 15.86 - 16.39

Rd. #13 & 13A — Aug. 1961 — Sht. 2 of 5

(10)