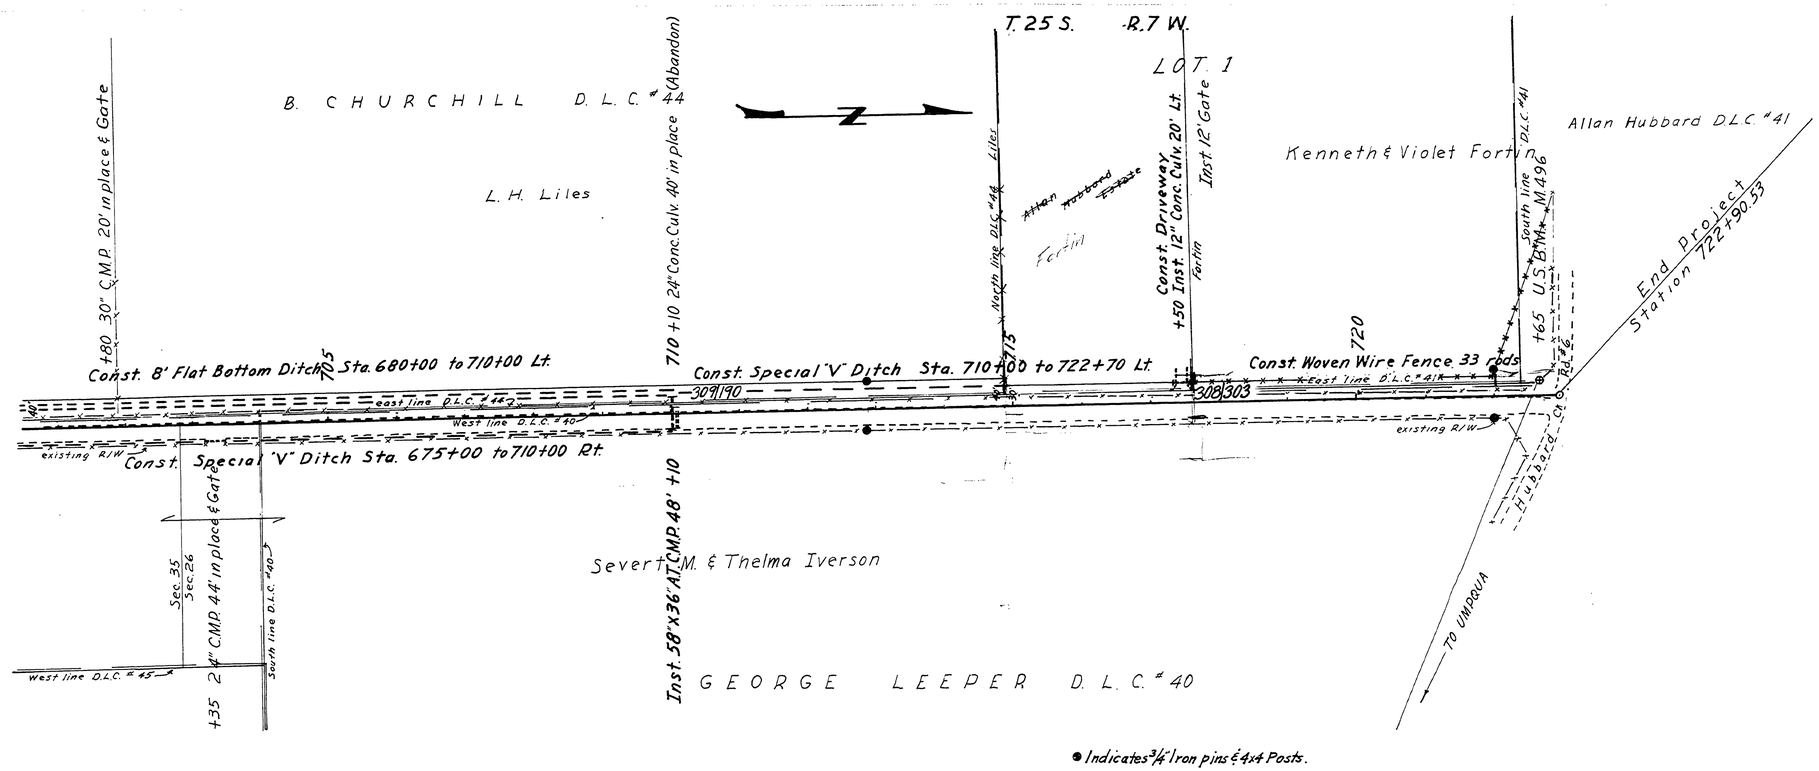

● Indicates 3/4" Iron pins & 4x4 Posts.

"NOTE" Left ditch profile 10' lower than shown.
Right ditch profile, true elev.

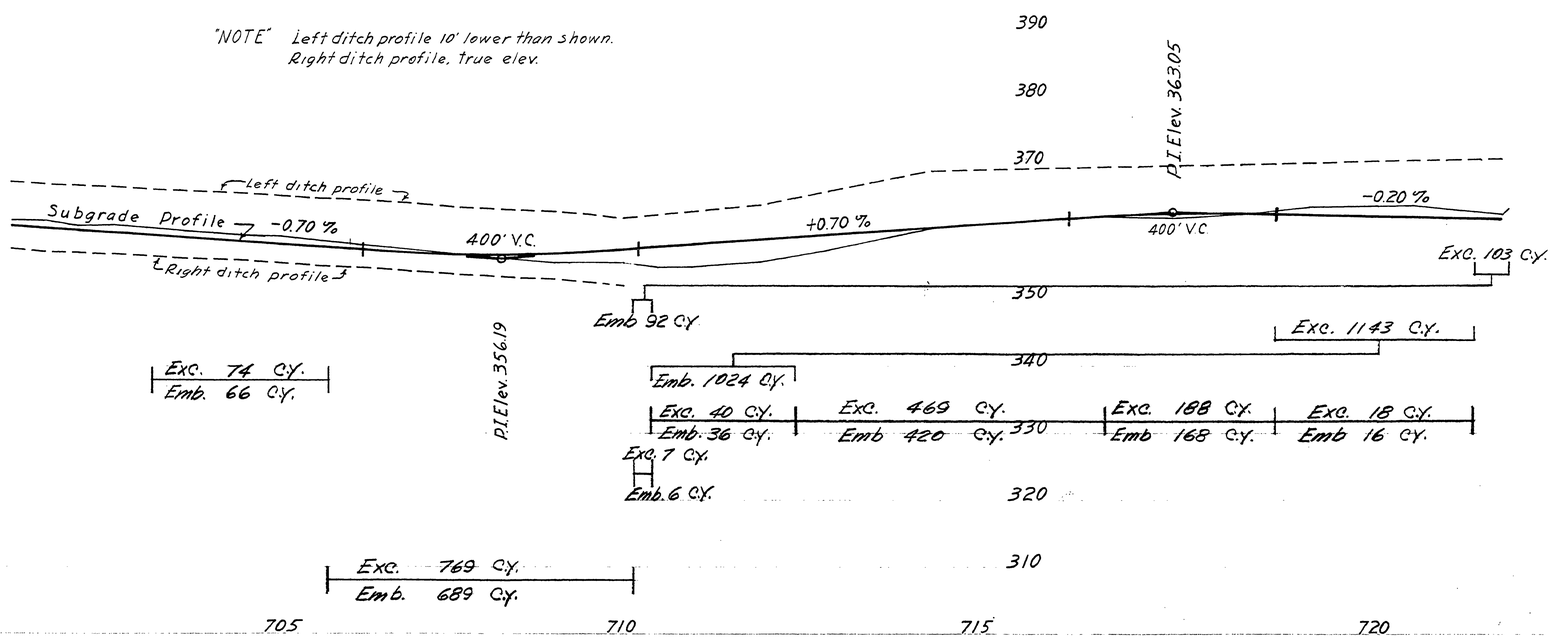

Rd. #13A M.P. 0.82 - 1.16

FILED
RECEIVED
FEB 15 1963
COUNTY SURVEYOR
DOUGLAS COUNTY, ORE.

DOUGLAS COUNTY, OREGON

Roseburg-Melrose-Umpqua, Co. Rd. No. 13
Coles Valley Section, Co. Rd. No. 13-A

Twp. 25 S Rge 7 W
Sec's 26 & 35 Sheet 5 of 5
Scales: August 1961
Map: 1" = 100'
Profile: Horz: 1" = 100'
Vert: 1" = 10'

A. H. May County Engineer

00820116

Rd # 13 & 13-A Aug. 1961 (13)