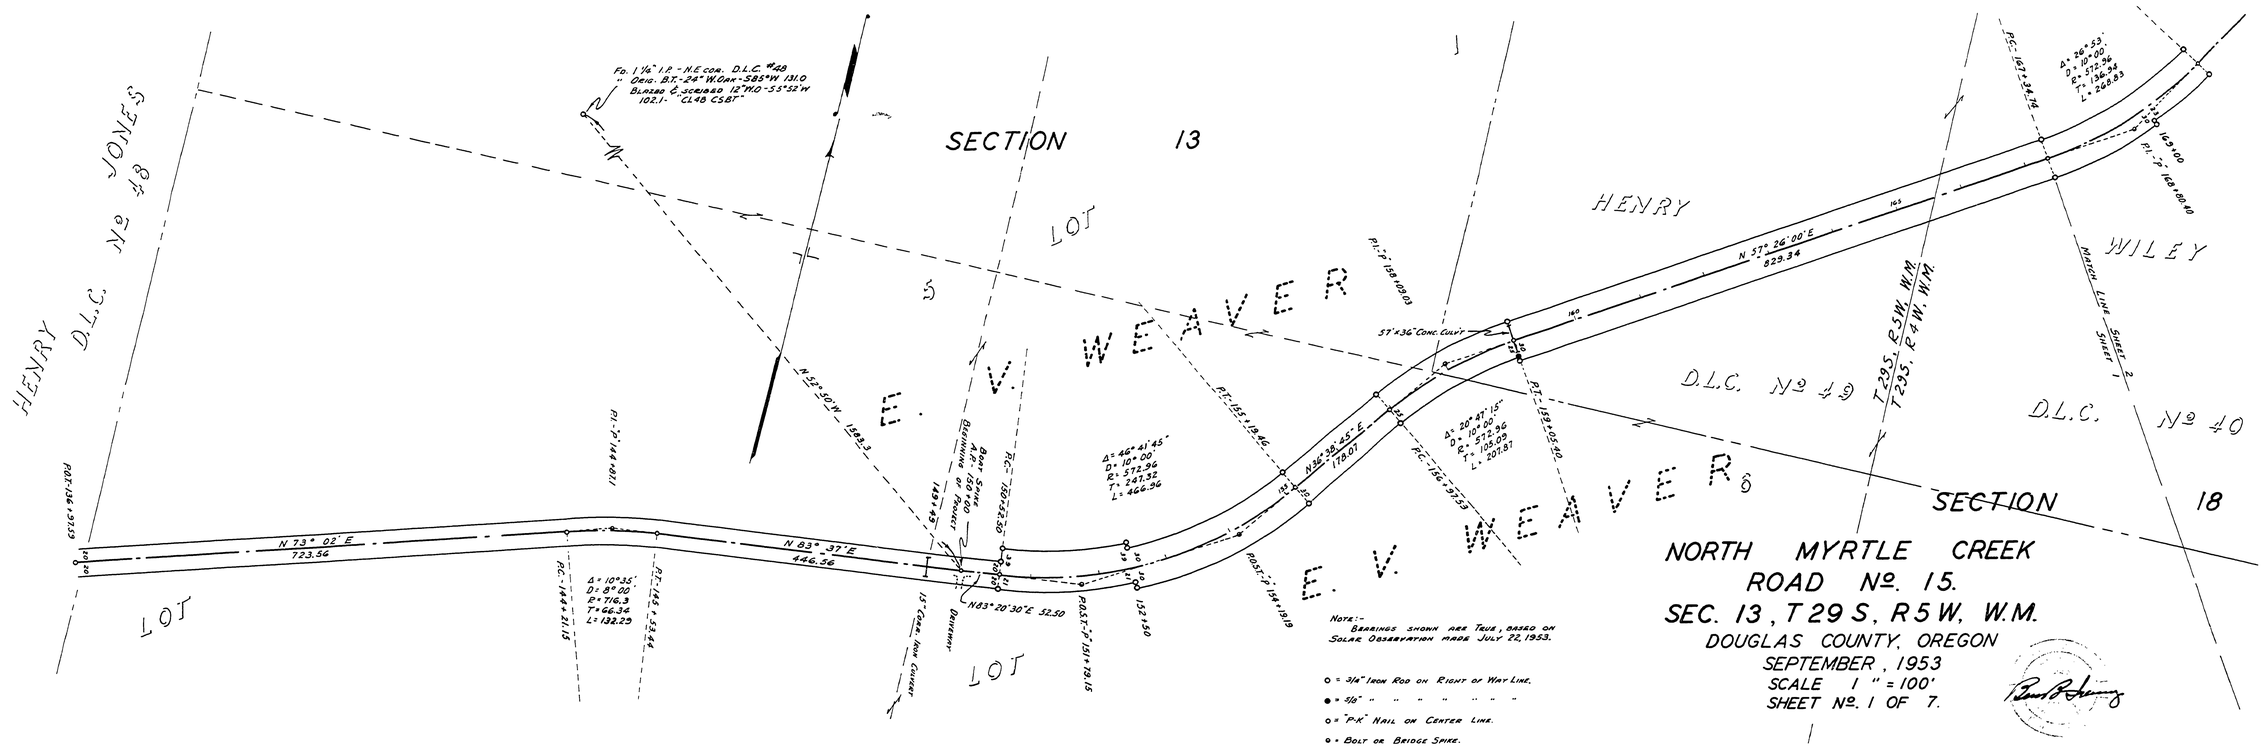

NOTE:- BEARINGS SHOWN ARE TRUE, BASED ON SOLAR OBSERVATION MADE JULY 22, 1953.

○ = 3/4" IRON ROD ON RIGHT OF WAY LINE.
● = 5/8" " " " " " " "
○ = "P-K" NAIL ON CENTER LINE.
⊙ = BOLT OR BRIDGE SPIKE.

NORTH MYRTLE CREEK ROAD Nº. 15.

SEC. 13, T 29 S, R 5 W, W.M.

DOUGLAS COUNTY, OREGON
SEPTEMBER, 1953
SCALE 1" = 100'
SHEET Nº. 1 OF 7.

ADOPTED, BY ORDER OF THE COUNTY COURT, IN ACCORDANCE WITH ORS. 368.585, - 368.590, - 368.595, - 368.600, AND 368.605, BY RESOLUTION DATED April 2, 1954.

_____ COUNTY JUDGE.
_____ COMMISSIONER.
_____ COMMISSIONER.

02970355

M.P. 2.97 - 3.55

NORTH MYRTLE CREEK
RD. Nº 15