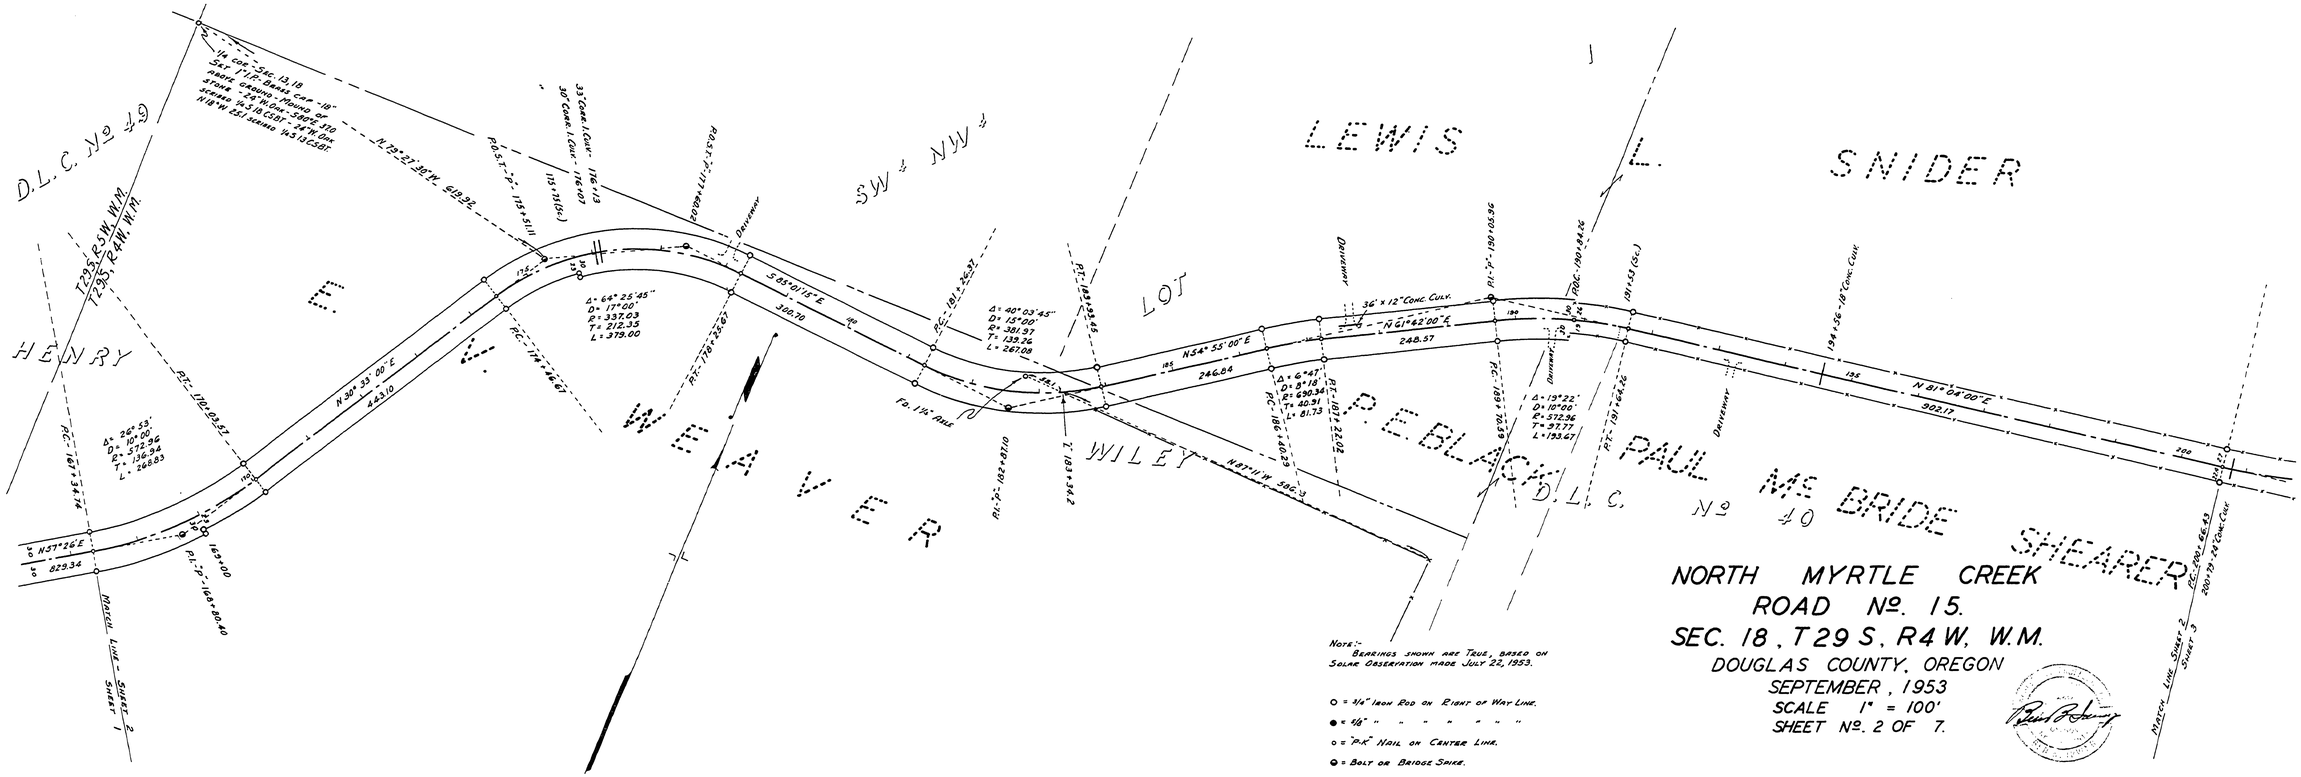

NORTH MYRTLE CREEK
ROAD Nº. 15.
SEC. 18, T 29 S, R 4 W. W.M.
DOUGLAS COUNTY, OREGON
SEPTEMBER, 1953
SCALE 1" = 100'
SHEET Nº. 2 OF 7.

NOTE:- BEARINGS SHOWN ARE TRUE, BASED ON SOLAR OBSERVATION MADE JULY 22, 1953.

○ = 3/4" IRON ROD ON RIGHT OF WAY LINE.
● = 5/8" " " " " " "
○ = "P.K." NAIL ON CENTER LINE.
● = BOLT OR BRIDGE SPIKE.

ADOPTED, BY ORDER OF THE COUNTY COURT, IN ACCORDANCE WITH ORS. 368.585, - 368.590, - 368.595, - 368.600, AND 368.605, BY RESOLUTION DATED April 2, 1954.

C C Hill COUNTY JUDGE.
L. U. Buckley COMMISSIONER.
E Rustigan COMMISSIONER.

03550418

M.P. 3.55 - 4.18

Rd # 15 Sht 1953 Sh 2 of 7 30