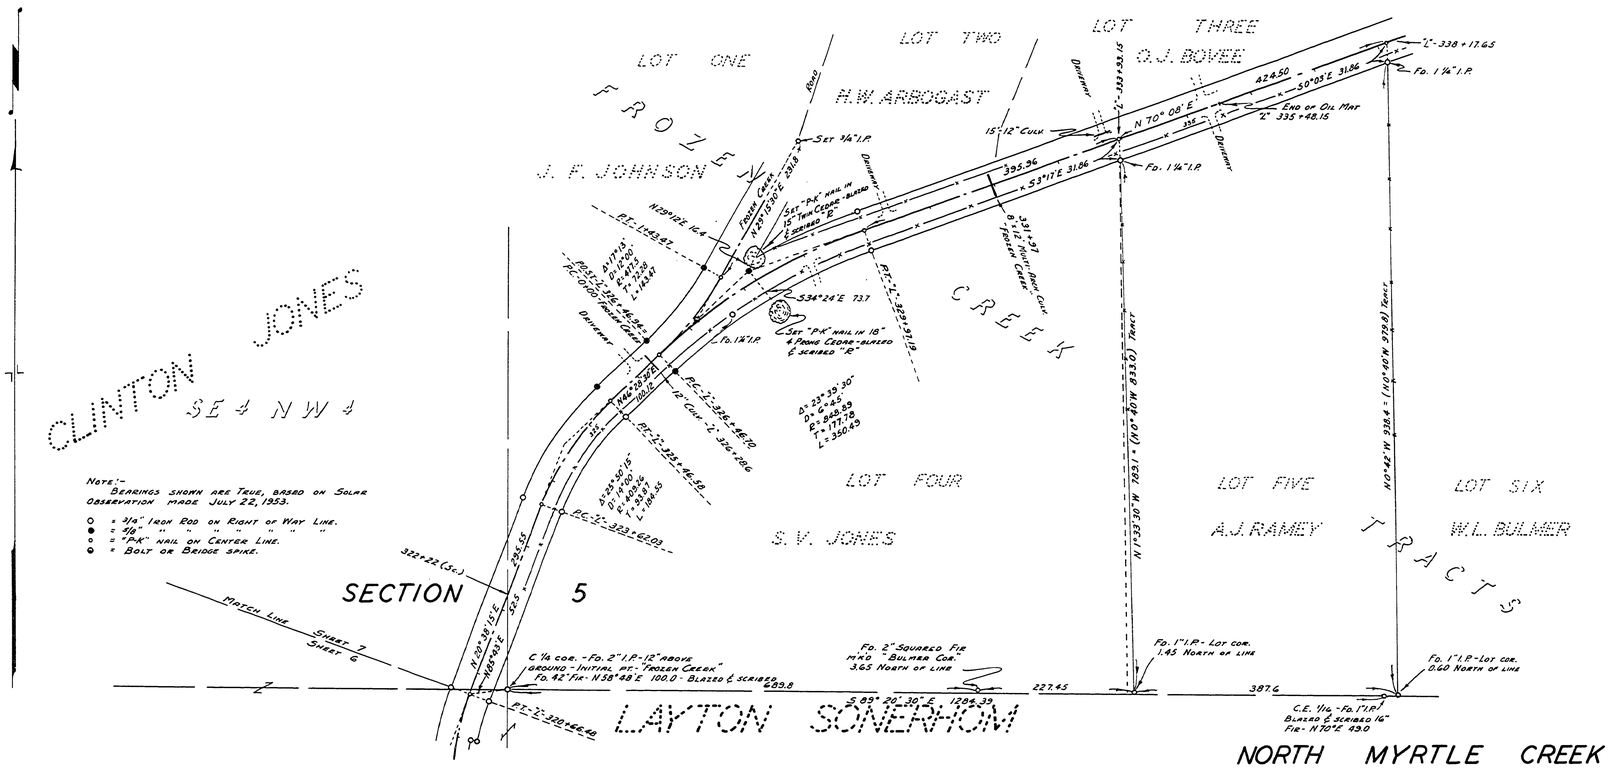

NORTH MYRTLE CREEK ROAD No. 15.

SEC. 5, T29S, R4W, W.M.

DOUGLAS COUNTY, OREGON.

SEPTEMBER, 1953.

SCALE 1" = 100'

SHEET No. 7 OF 7.

ADOPTED, BY ORDER OF THE COUNTY COURT, IN ACCORDANCE WITH ORS. 368.585, - 368.590, - 368.595, - 368.600, AND 368.605, BY RESOLUTION DATED April 2, 1954.

C.C. Hill COUNTY JUDGE.

R.V. Buckley COMMISSIONER.

T. Kretzer COMMISSIONER.

06450678

M.P. 6.45 - 6.78

Rd #15 Sept 1953 Sh 7 of 7