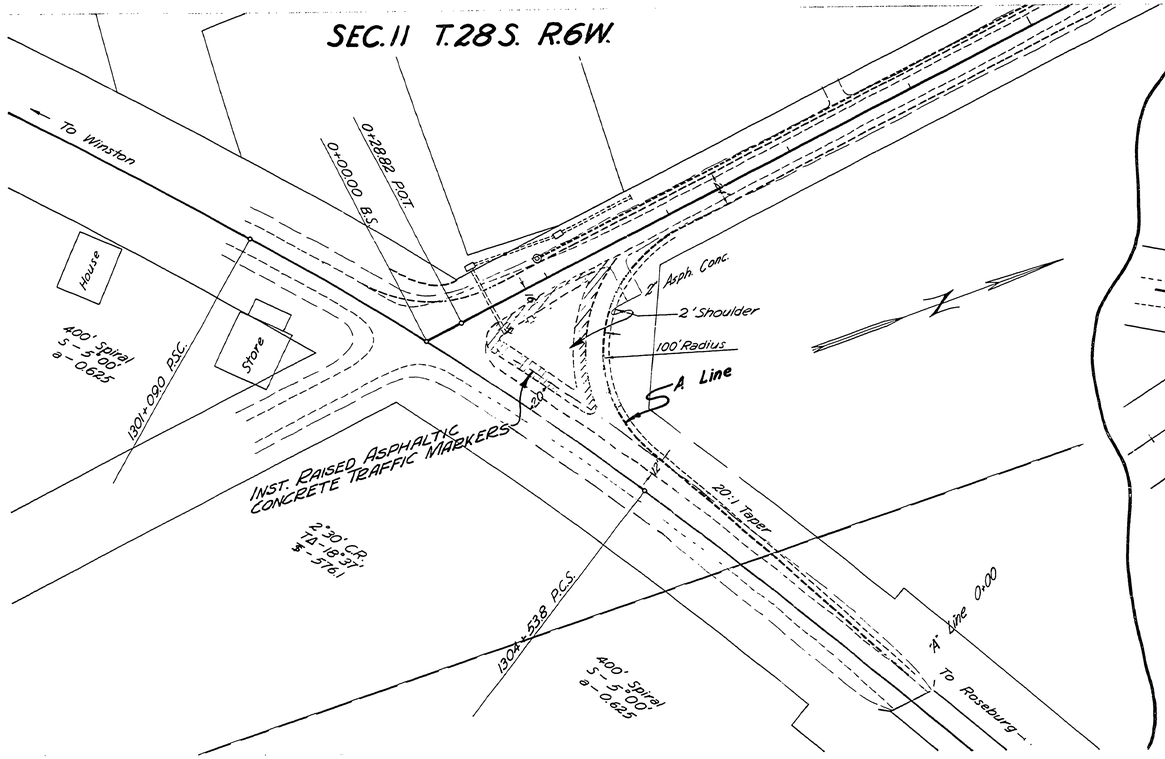

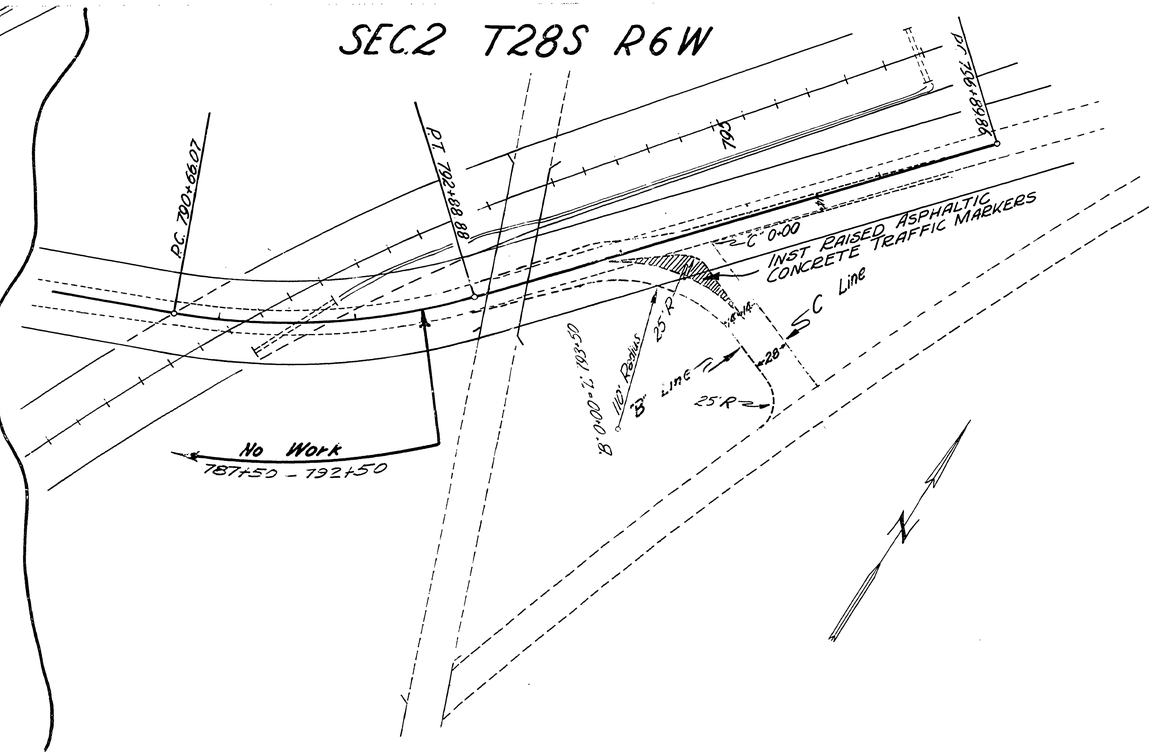

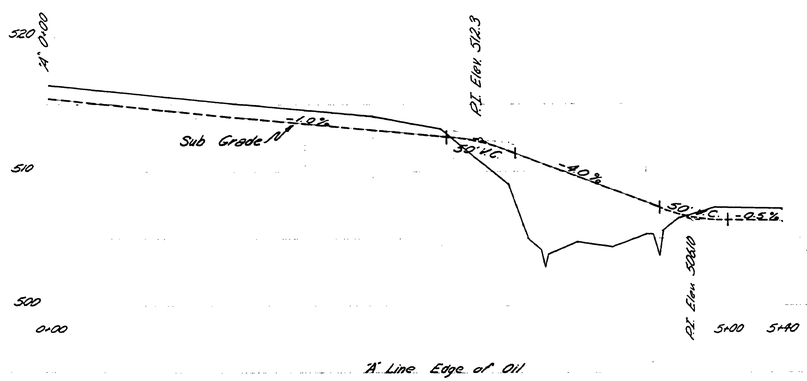

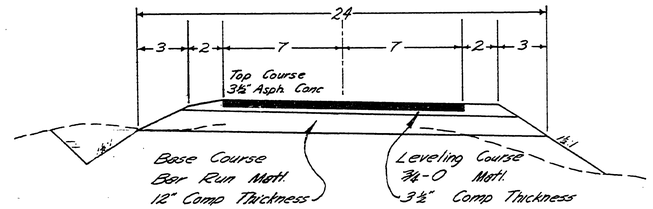

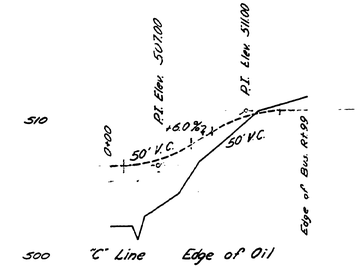

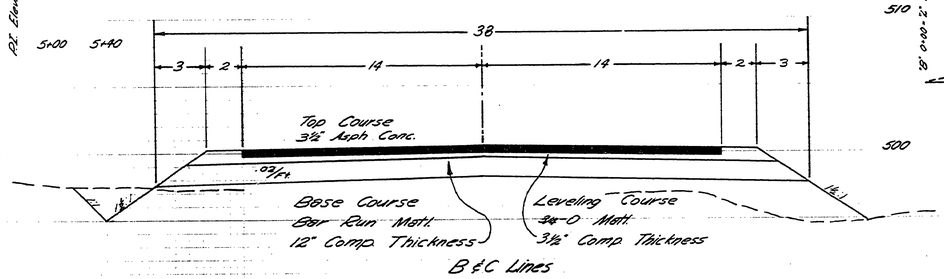

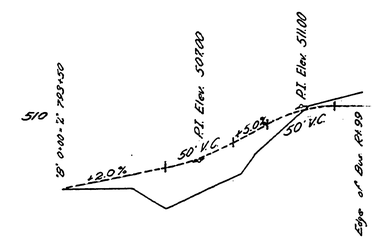

COUNTY SURVEYOR
DOUGLAS COUNTY, ORE.

Douglas County Road Dept.
DIXONVILLE-CARNES #16
Date 4-20-64 Sheet 6 of 7
A.H. May County Engineer

13321535

M.P. 13.32 - 13.42 & 15.23 - 15.35

Rd #16 April 1964 Sht 6 of 7 (6)