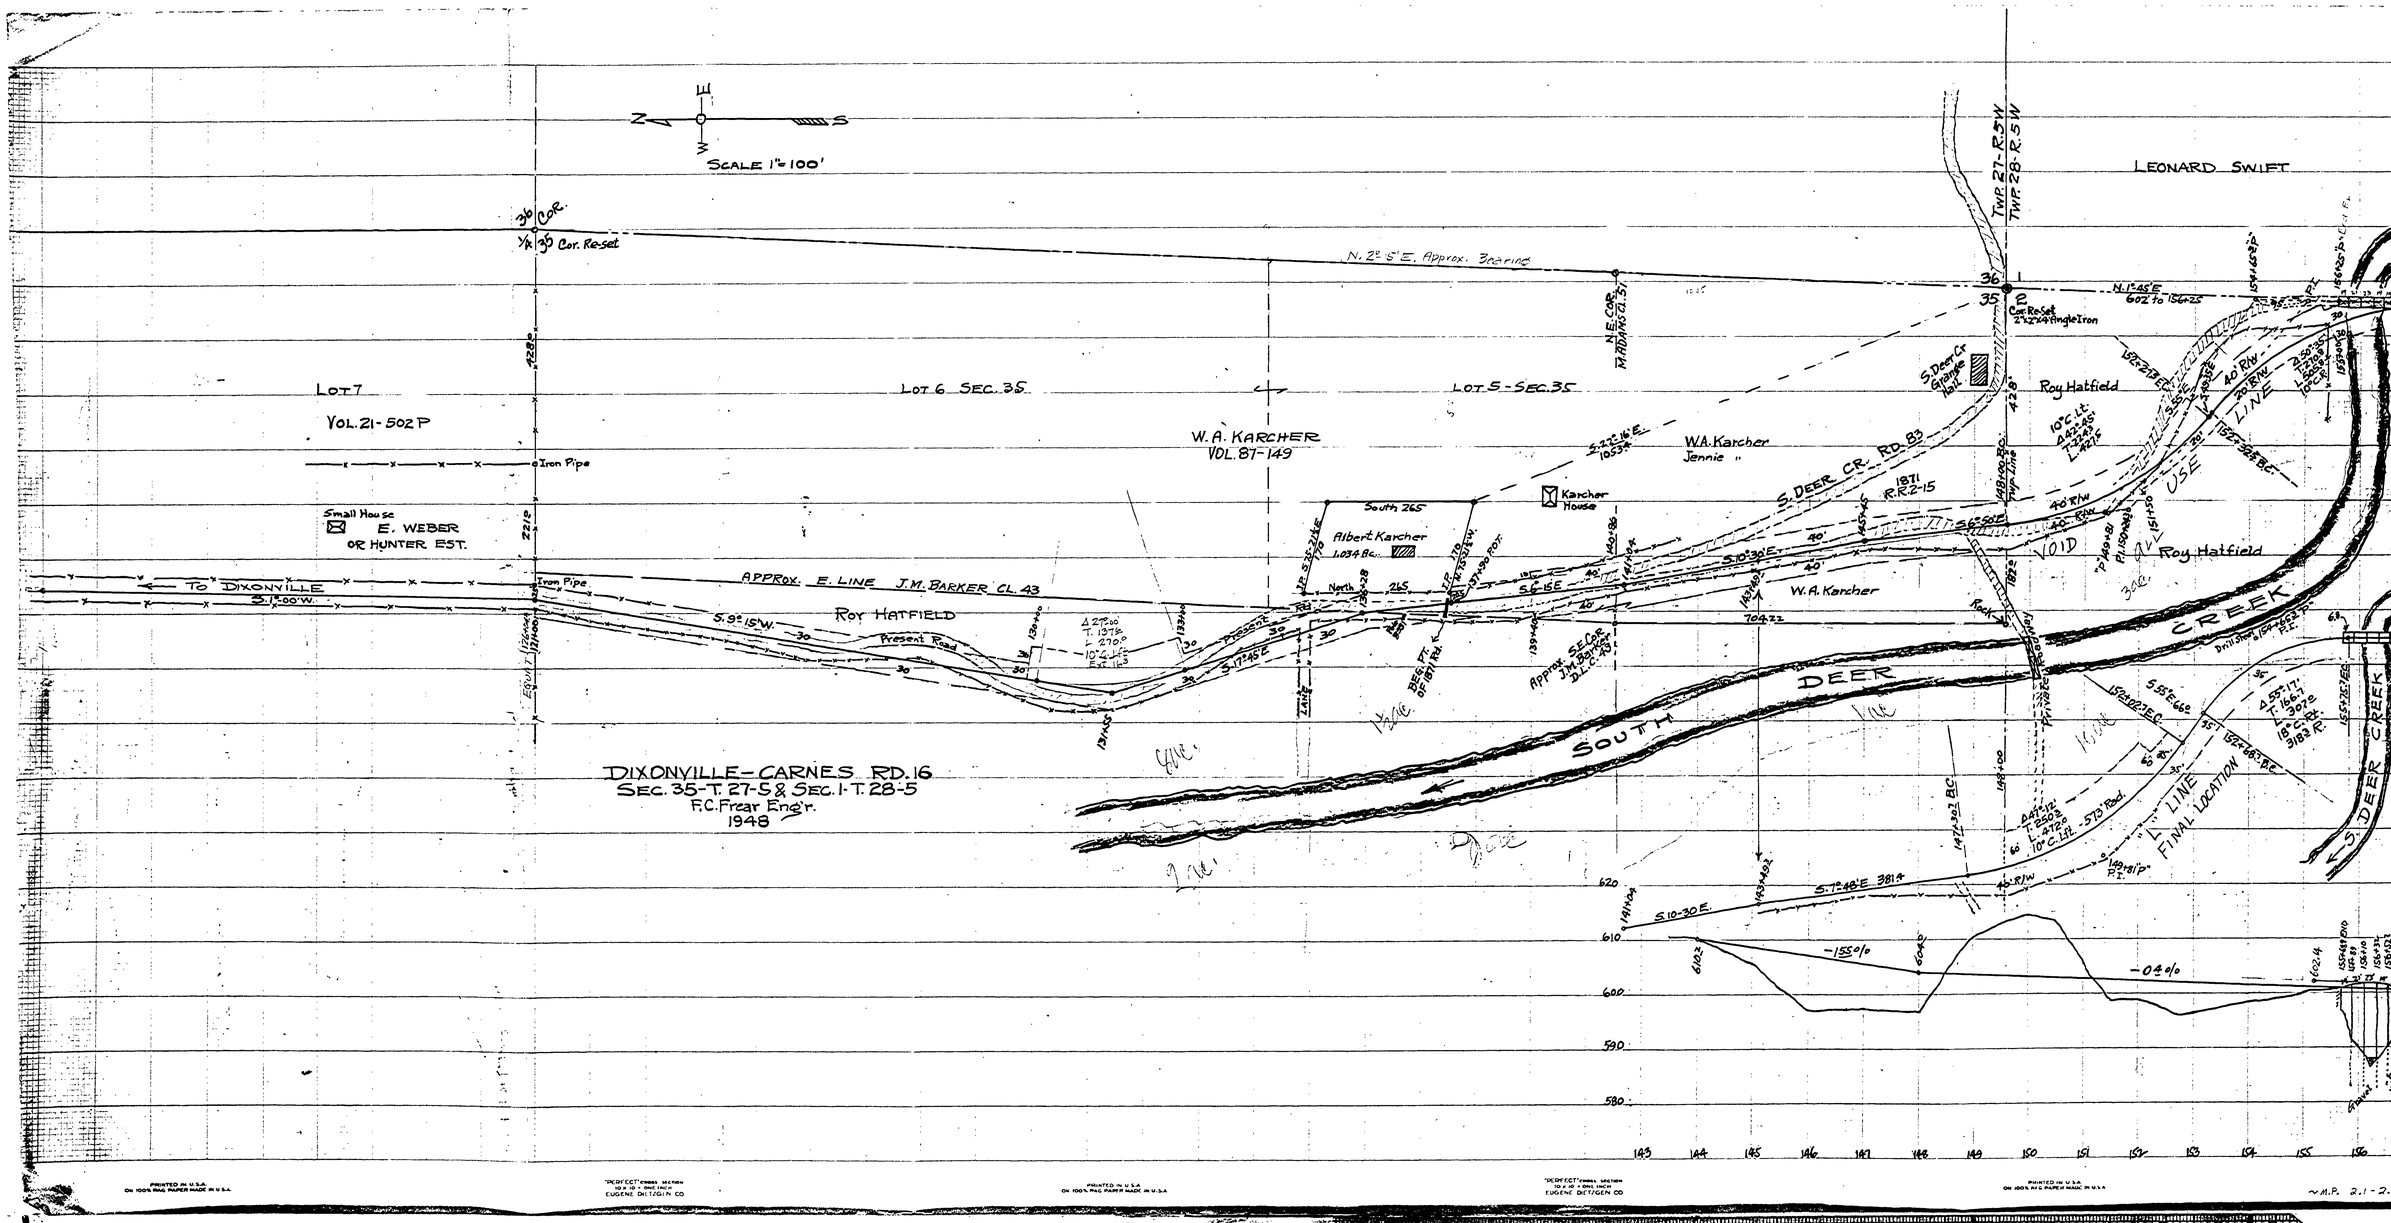
SCALE 1" = 100'
LEONARD SWIFT
TWP 27-R.5W
TWP 28-R.5W
N. 2° 5' E. Approx. Bearing
LOT 7
VOL. 21-502 P
LOT 6 SEC. 35
LOT 5-SEC. 35
W. A. KARCHER
VOL. 87-149
W.A. Karcher
Jennie "
Roy Hatfield
S. DEER CR. RD. 83
1871
R.R.2-15
Small House
E. WEBER
OR HUNTER EST.
TO DIXONVILLE
APPROX. E. LINE J.M. BARKER CL. 43
ROY HATFIELD
Present Road
Albert Karcher
1.034 Ac.
South 265
North 265
Karcher House
W.A. Karcher
Roy Hatfield
VOID
SOUTH DEER CREEK
S. DEER CREEK
FINAL LOCATION
DIXONVILLE-CARNES RD. 16
SEC. 35-T. 27-S & SEC. 1-T. 28-S
F.C. Frear Eng'r.
1948

30 X