T26S R3W

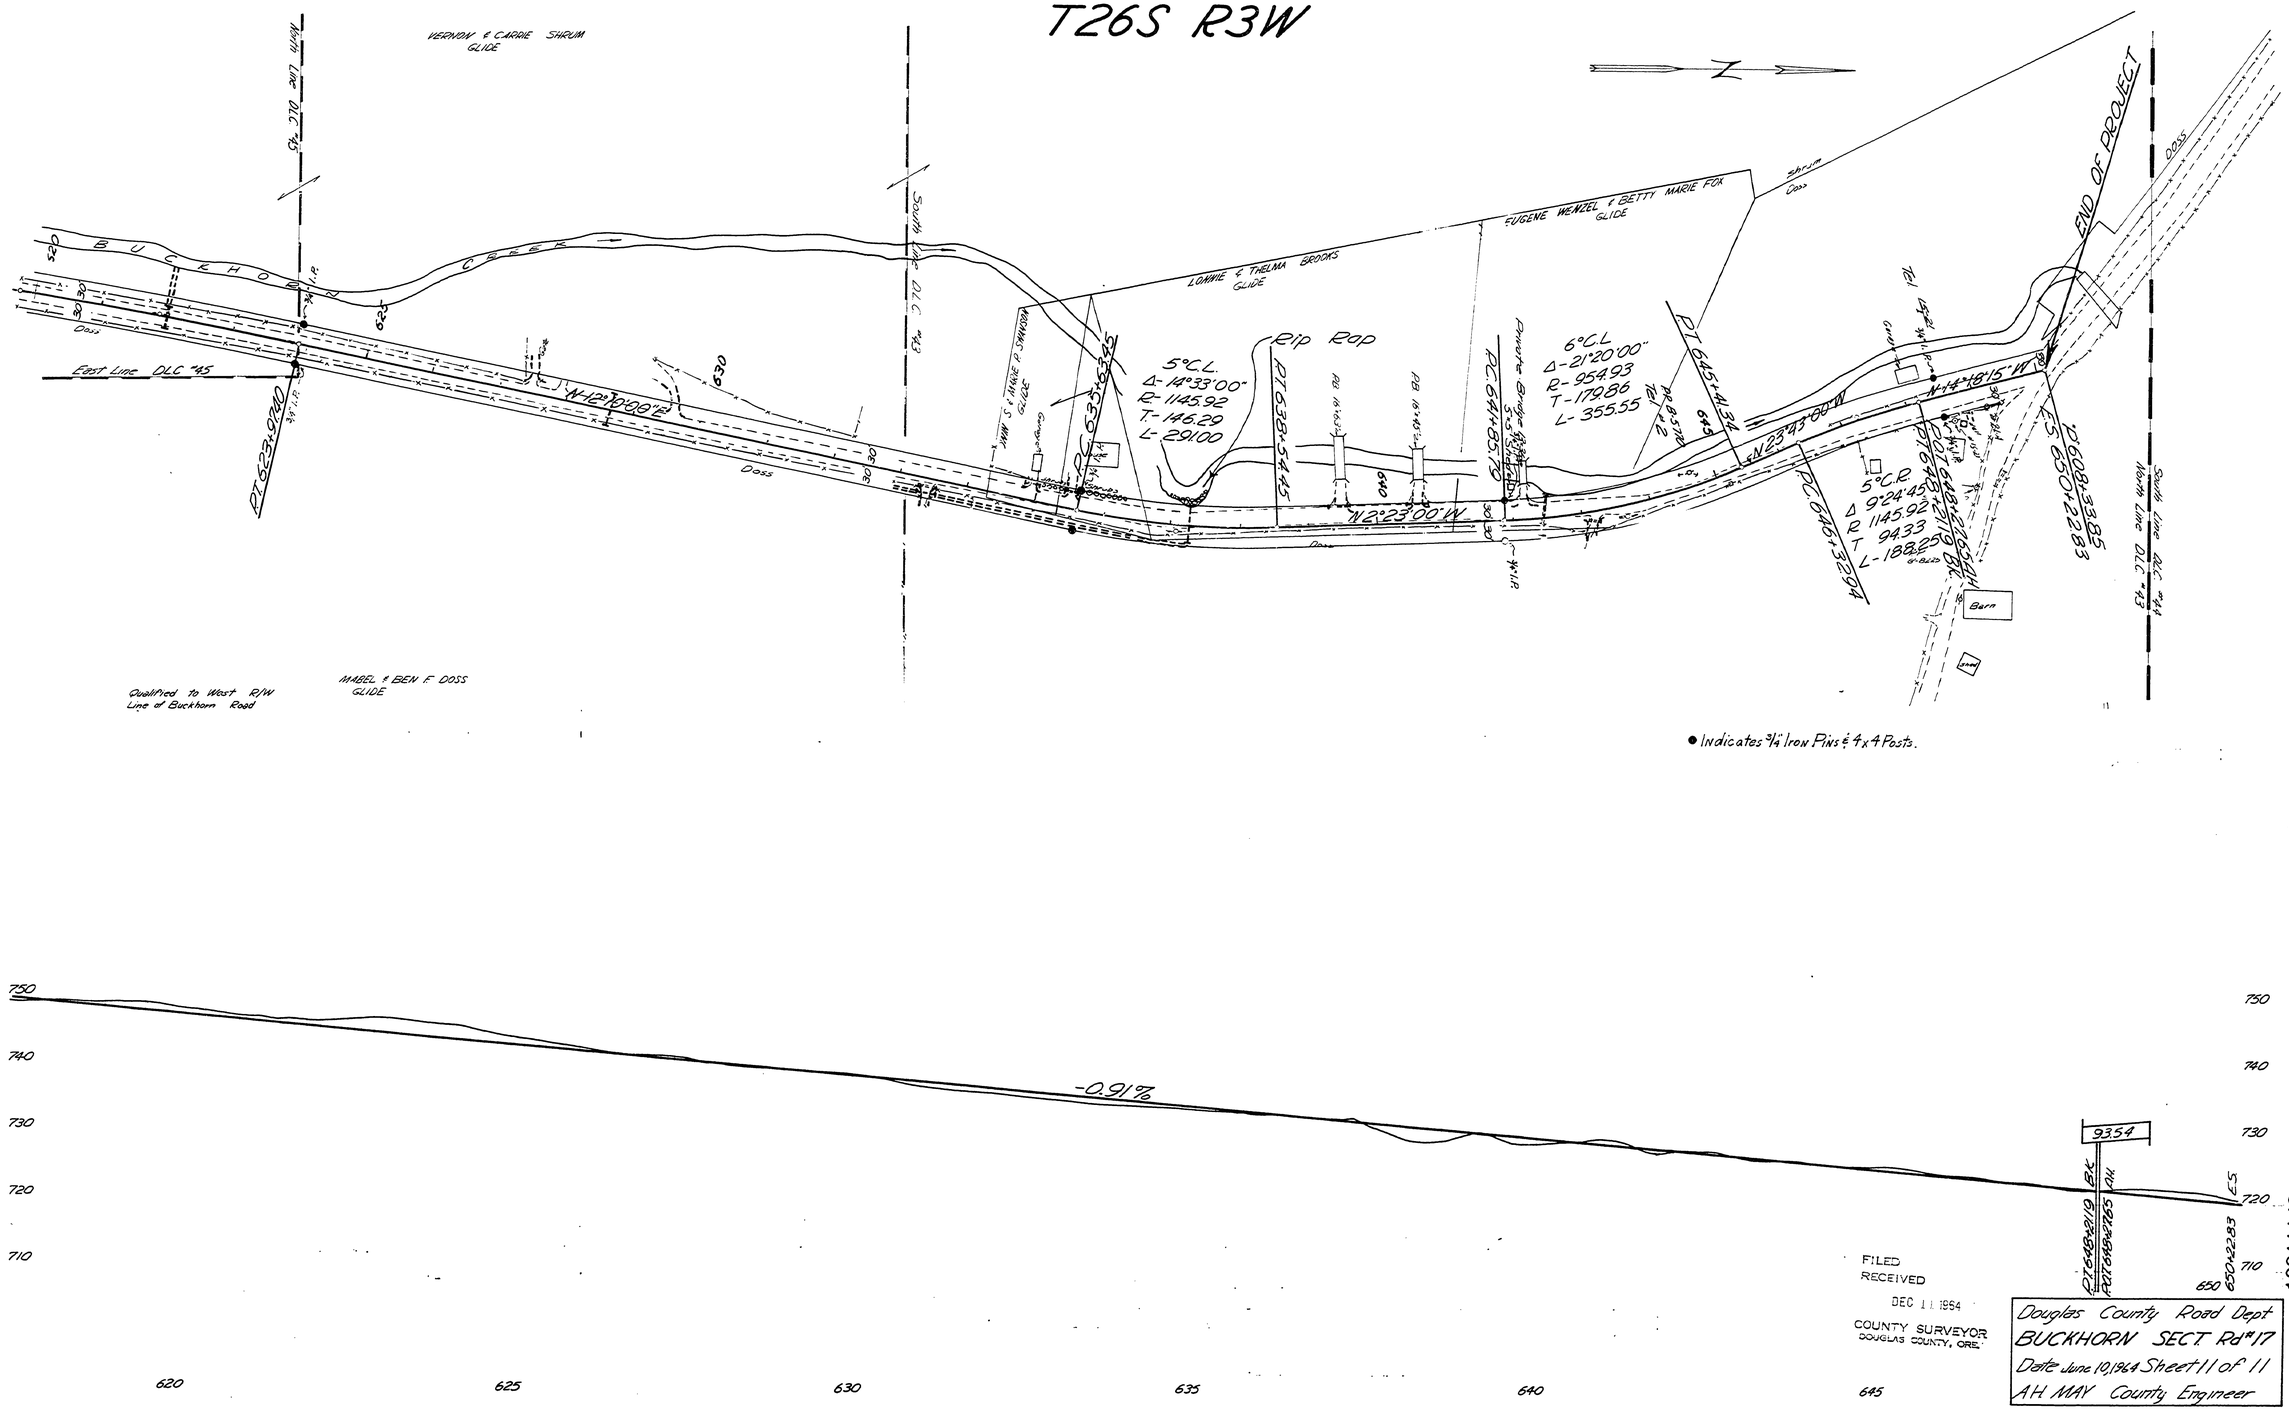

FILED
RECEIVED
DEC 11 1964
COUNTY SURVEYOR
DOUGLAS COUNTY, ORE.

Douglas County Road Dept
BUCKHORN SECT. Rd #17
Date June 10, 1964 Sheet 11 of 11
A.H. MAY County Engineer

10911148

M.P. 10.91 - 11.48

Rd #17 June 1964 Sht 11 of 11

97