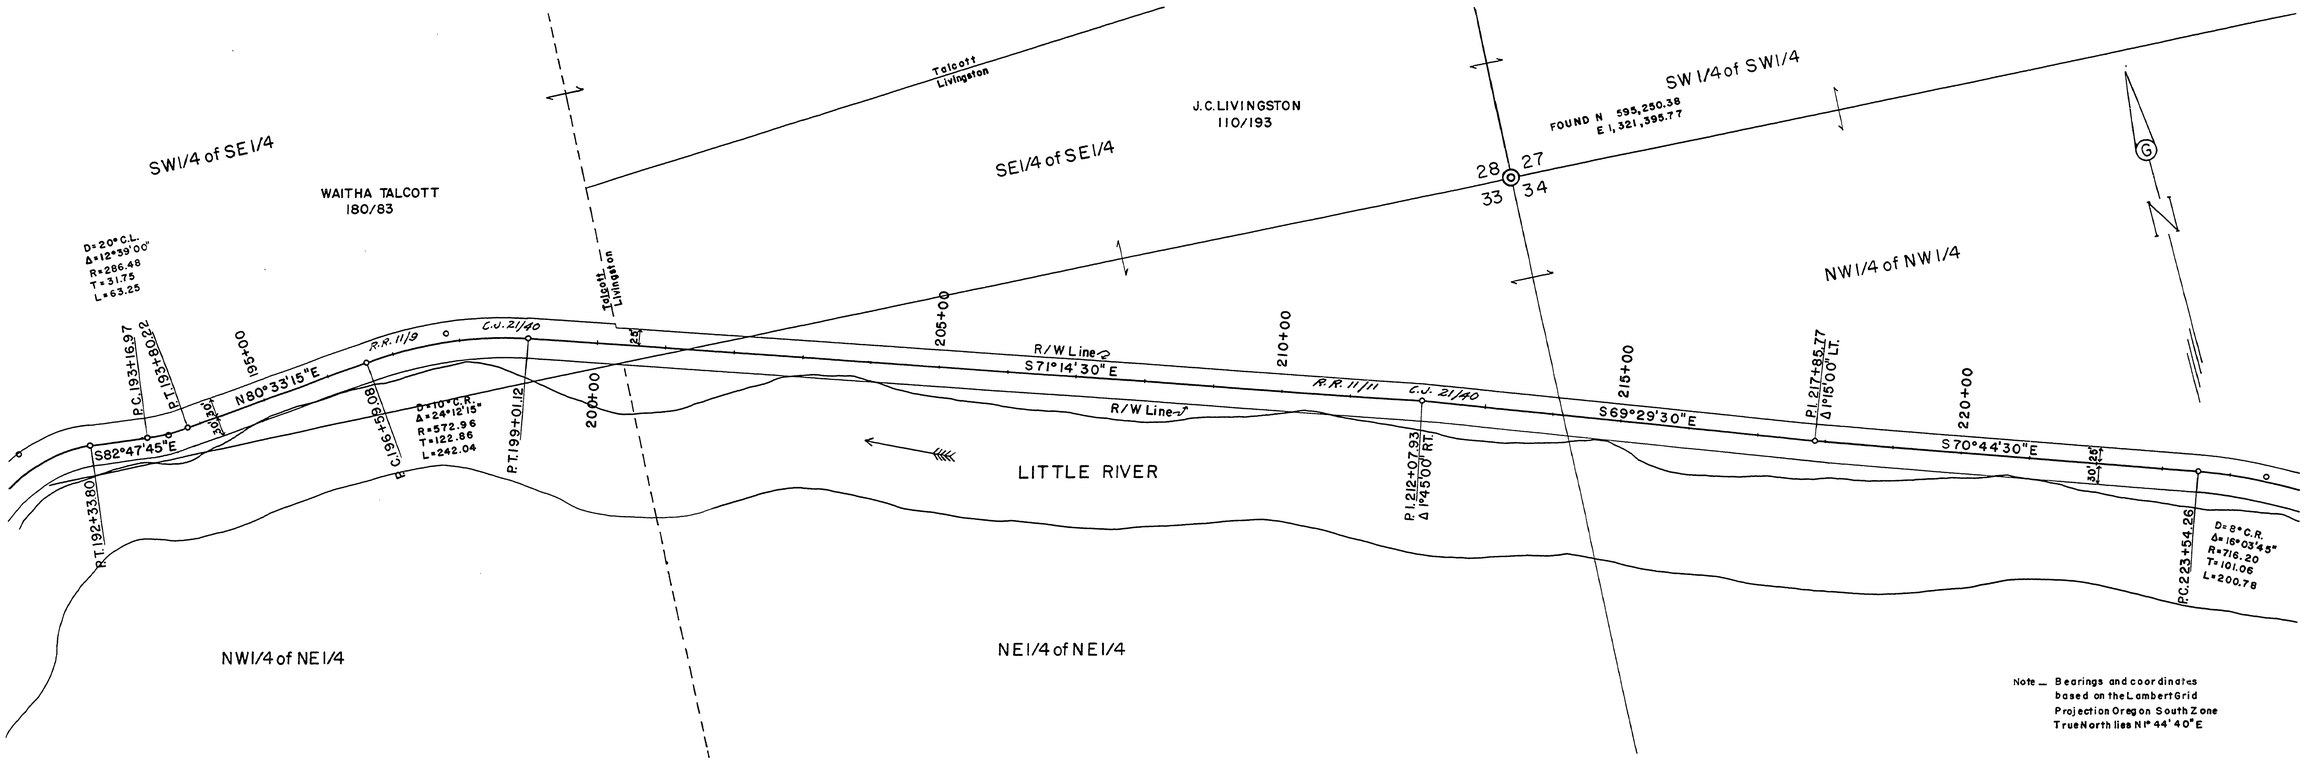

Note — Bearings and coordinates based on the Lambert Grid Projection Oregon South Zone True North lies N1° 44' 40" E

DOUGLAS COUNTY, OREGON

ROAD NO. 17

TWP. 26 S.
RNG 3 W.
SEC. 27, 28, 33, 34

Date 1954
Sheet No. 5
of 14 Sheets

Scales Map: 1"=100'
Profile Hor. 1"=100'
Vert. 1"=10'

WALLY M. HECTOR COUNTY ENG.

14001459

M.P. 14.00 - 14.59

Rd #17 1954 Sh. 5 of 14 (103)