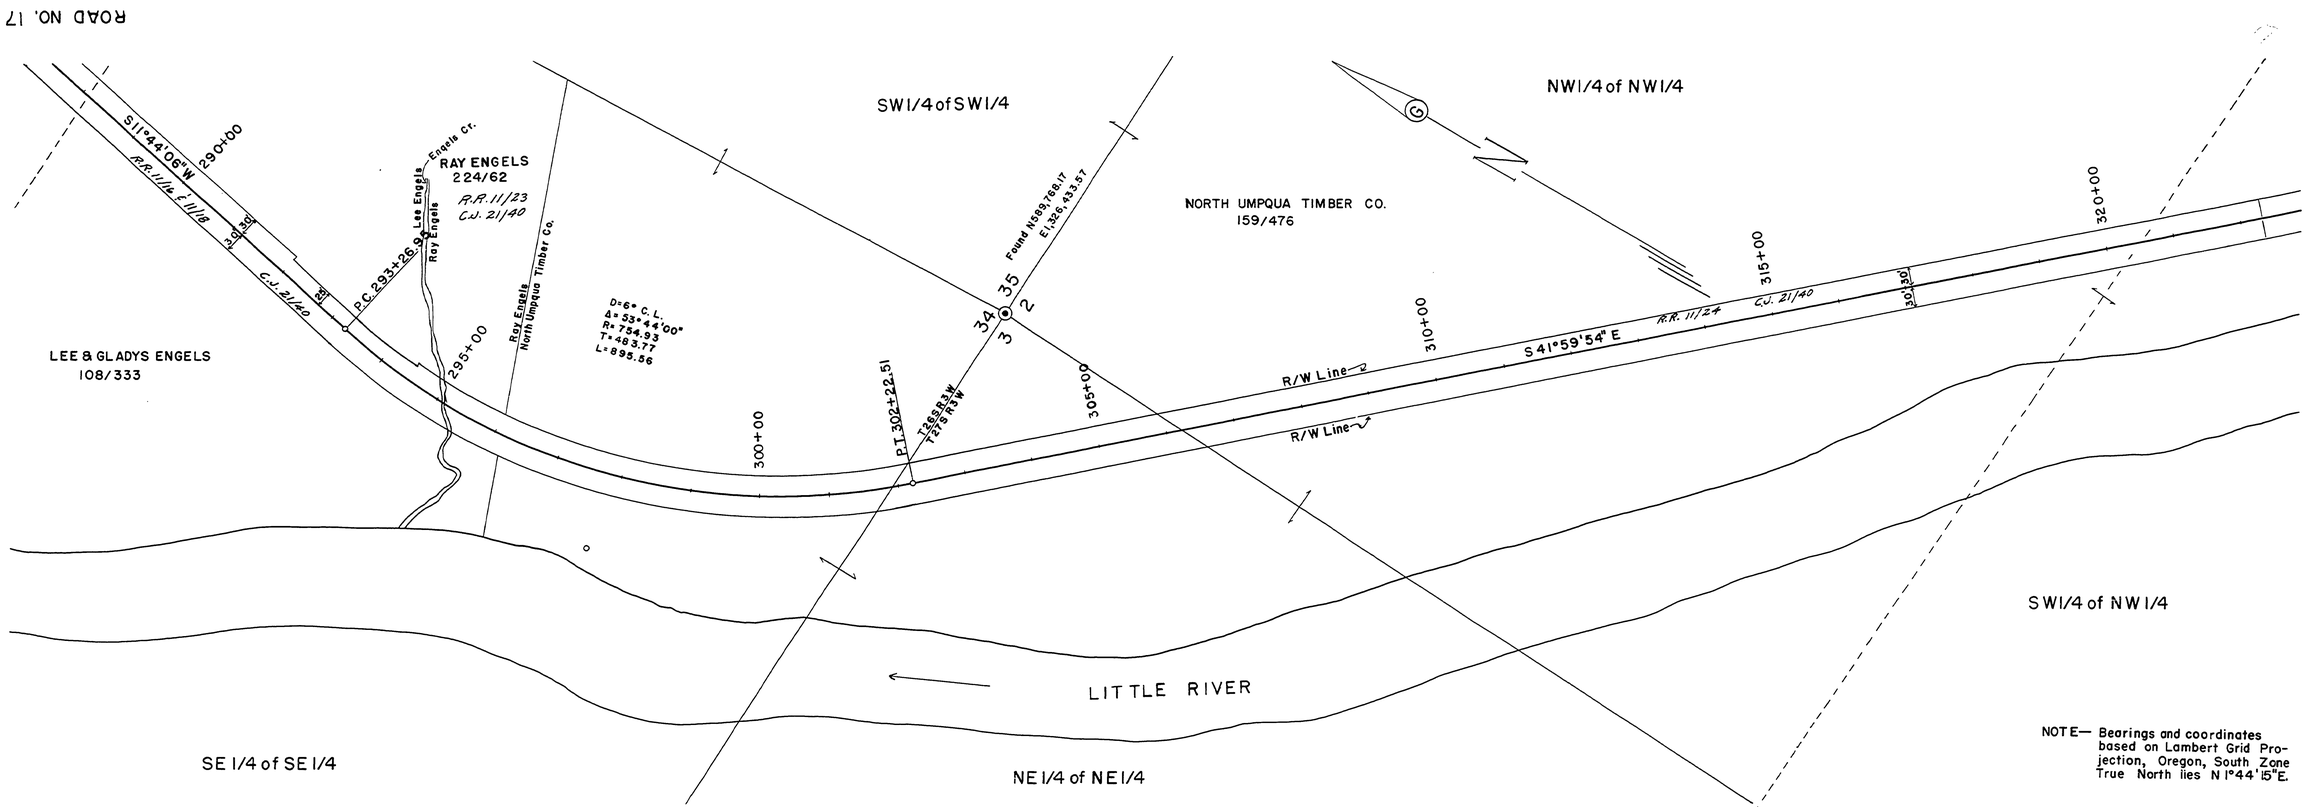

NOTE— Bearings and coordinates based on Lambert Grid Projection, Oregon, South Zone True North lies N 1°44'15"E.

DOUGLAS COUNTY, OREGON

ROAD NO. 17

TWP. 27S
RNG. 3 W.
SEC. 2,3,34,35
Scales Map: 1" = 100'
Profile Hor. 1" = 100'
Vert. 1" = 10'

Date 1954
Sheet No. 8
of 14 Sheets

WACLY M. HECTOR COUNTY ENG.

15851646

M.P. 15.85-16.46