PIPE LIST, MAIL BOX STAND, DRIVEWAY TYPICALS & SLOPE STAKE EXAMPLE

PIPE LIST

STATION	DIAMETER	LENGTH	MATERIALS										TRENCH EXC.	REMARKS
			ALUMINUM				GALV. STEEL				CONCRETE			
			ANNULAR CORR	HELICAL CORR	ASPHALT COATED		ANNULAR CORR	HELICAL CORR	ASPHALT COATED		CLASS III V	Concrete pipe through 18" may be unreinforced if strength meets class 3 bearing requirements.		STRUTTED END TREATMENT, IMPERFECT TRENCH ETC.
	INCHES	FEET	GAGE				GAGE						CU. YDS.	

NOTE: PIPE LENGTHS & LOCATIONS TO BE VERIFIED IN FIELD.

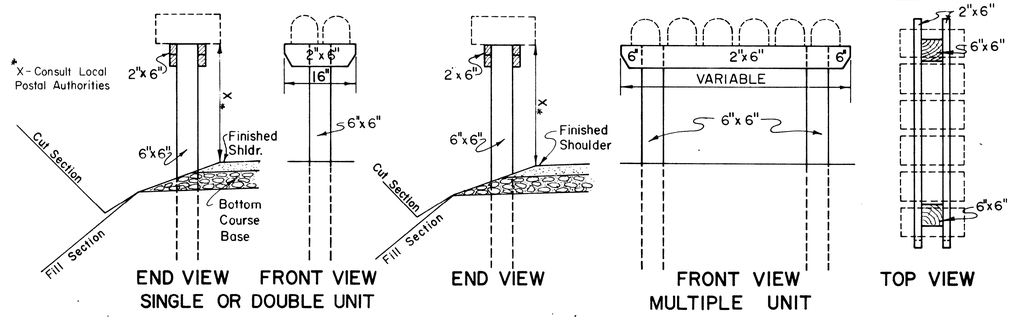

NOTE: All Posts to be of Cedar, Posts to be Set a Minimum of 24" Below the Surface of the Ground.

TYPICAL MAIL BOX STAND

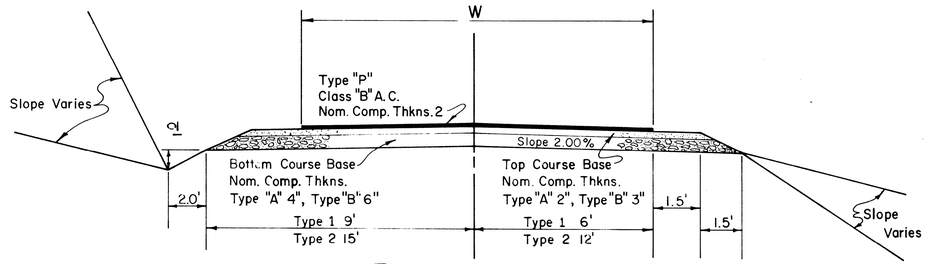

TYPICAL SECTION
TYPE 1 & 2 SURFACING WIDTHS
TYPE A & B SURFACING THICKNESS
TYPE P (F SIGNIFIES PAVING REQUIRED)

RURAL DRIVEWAY & ROAD APPROACH STANDARD

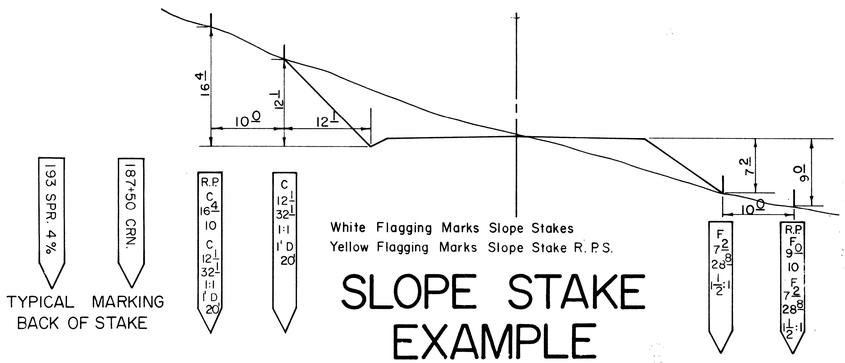

SLOPE STAKE EXAMPLE

PLAN AND PAY LENGTH

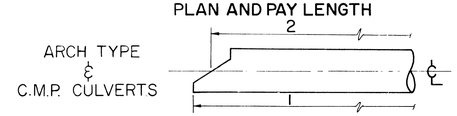

1. PLAN AND PAY LENGTH FOR ARCH AND CIRCULAR PIPE SIZES, WITH BEVELED ENDS, IS TO THE BOTTOM OF PIPE.
2. MULTI-PLATE PLAN AND PAY LENGTH IS CENTER LINE PAYMENT.
   DRIVEWAY RADII ARE FROM SHOULDER OF ROAD.

JOB NAME _____
JOB NUMBER _____
DATE _____

George E. Smith

Douglas County Road Dept.
PIPE LIST, MAIL BOX STAND RURAL DRIVEWAY & SLOPE STAKE EX.
Date: 1971 Stnd. Dwng. 1