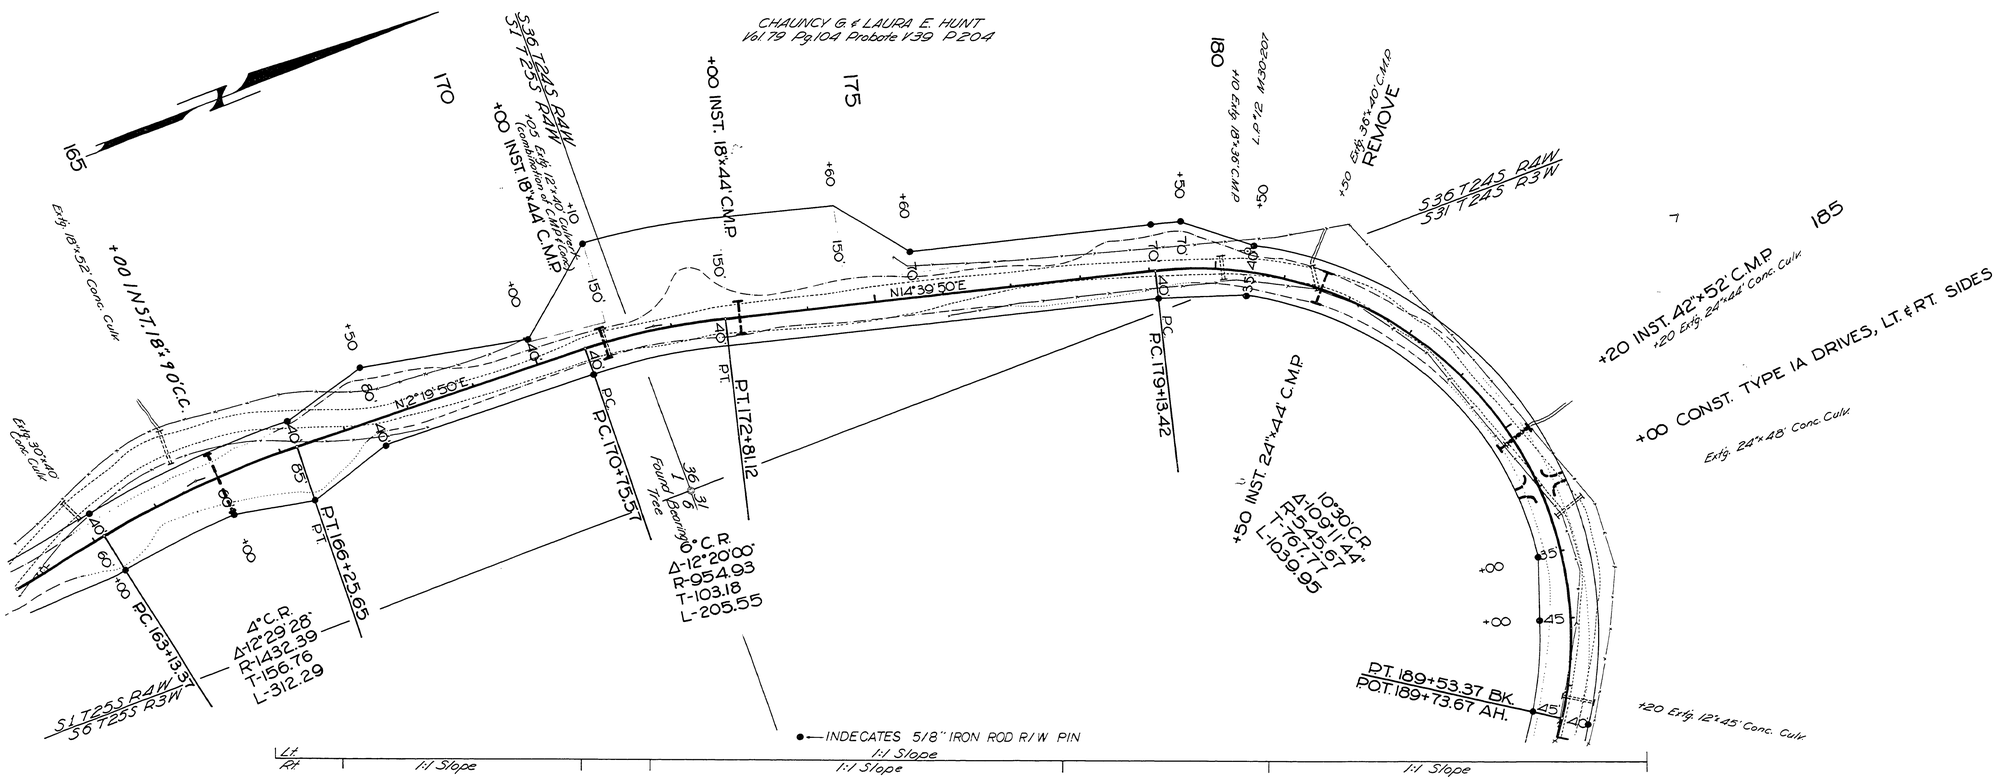

Not Used As Const.

Douglas County Road Dept.
SUTHERLIN-NONPARIEL, RD. 19
Date June 1968 Sheet 7 of 9
GEORGE E. GRUBB County Engineer

12301277

M.P. 12.30 - 12.77

Rd # 19 June, 1968 Sht 7 of 9