FILED
RECEIVED
JUL 13 1957
COUNTY SURVEYOR
DOUGLAS COUNTY, ORE.

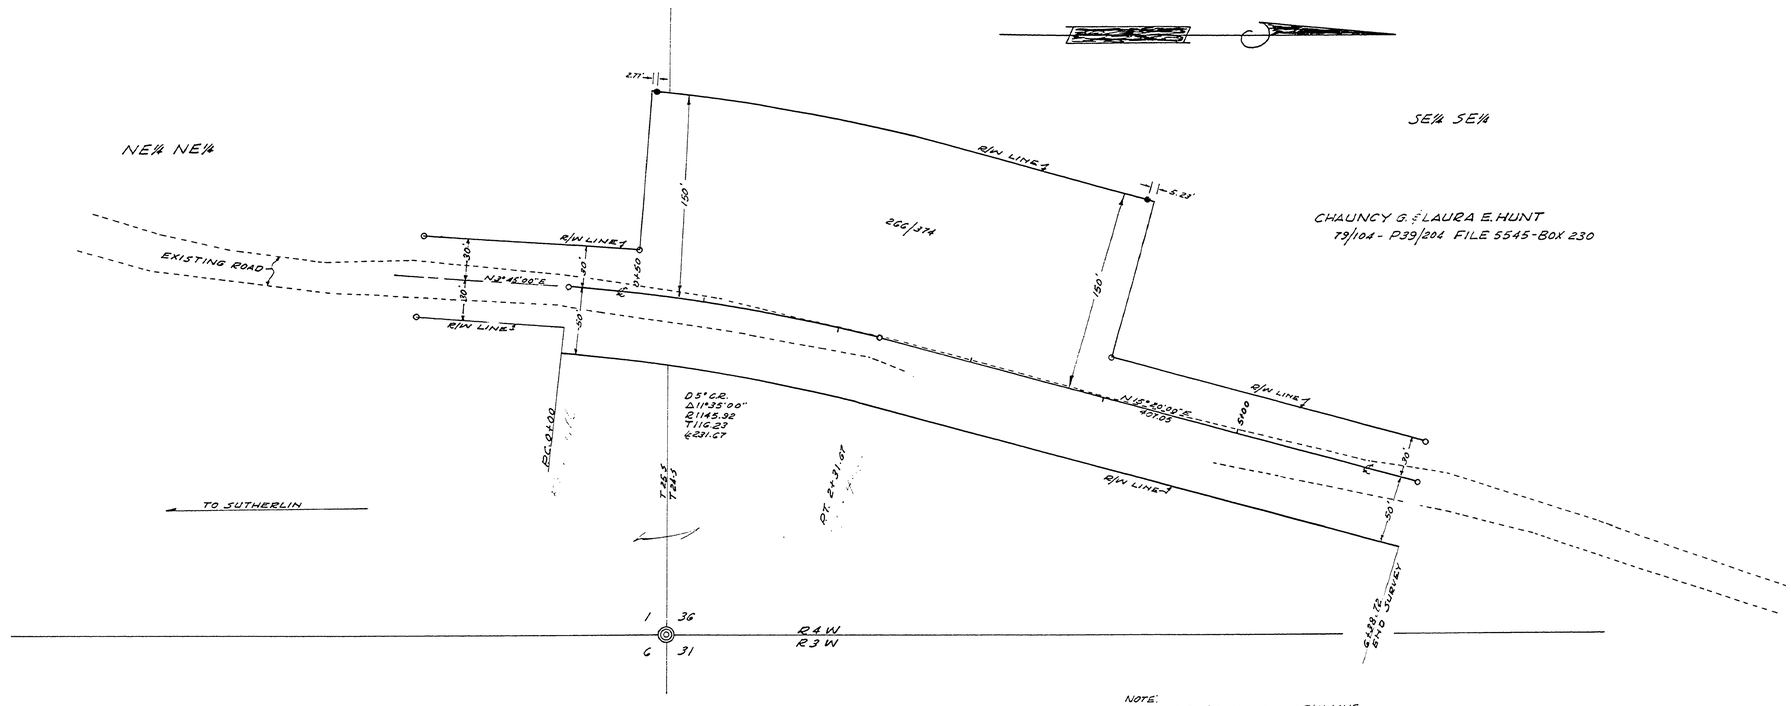

NOTE:
○ = 5/8" IRON PIN ON R/W LINE
● = 3/4" " " " " "

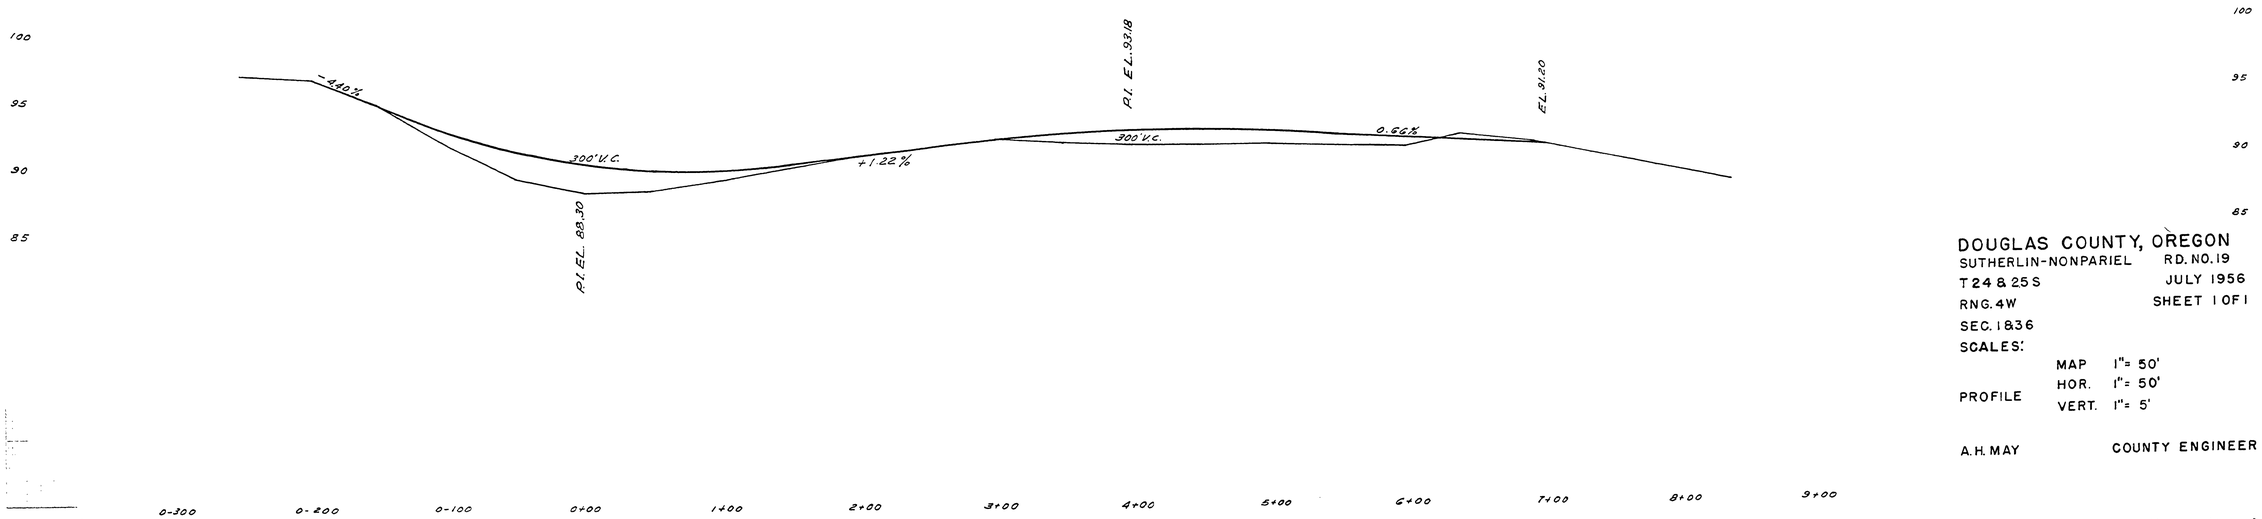

APPROX. M.P. 17.40 - 17.52

DOUGLAS COUNTY, OREGON
SUTHERLIN-NONPARIEL RD. NO. 19
T 24 & 25 S JULY 1956
RNG. 4W SHEET 1 OF 1
SEC. 1836
SCALES:
PROFILE MAP 1" = 50'
HOR. 1" = 50'
VERT. 1" = 5'

A. H. MAY COUNTY ENGINEER

12401252

R/F 13 JULY 1956 SH. 1 of 1 (62)