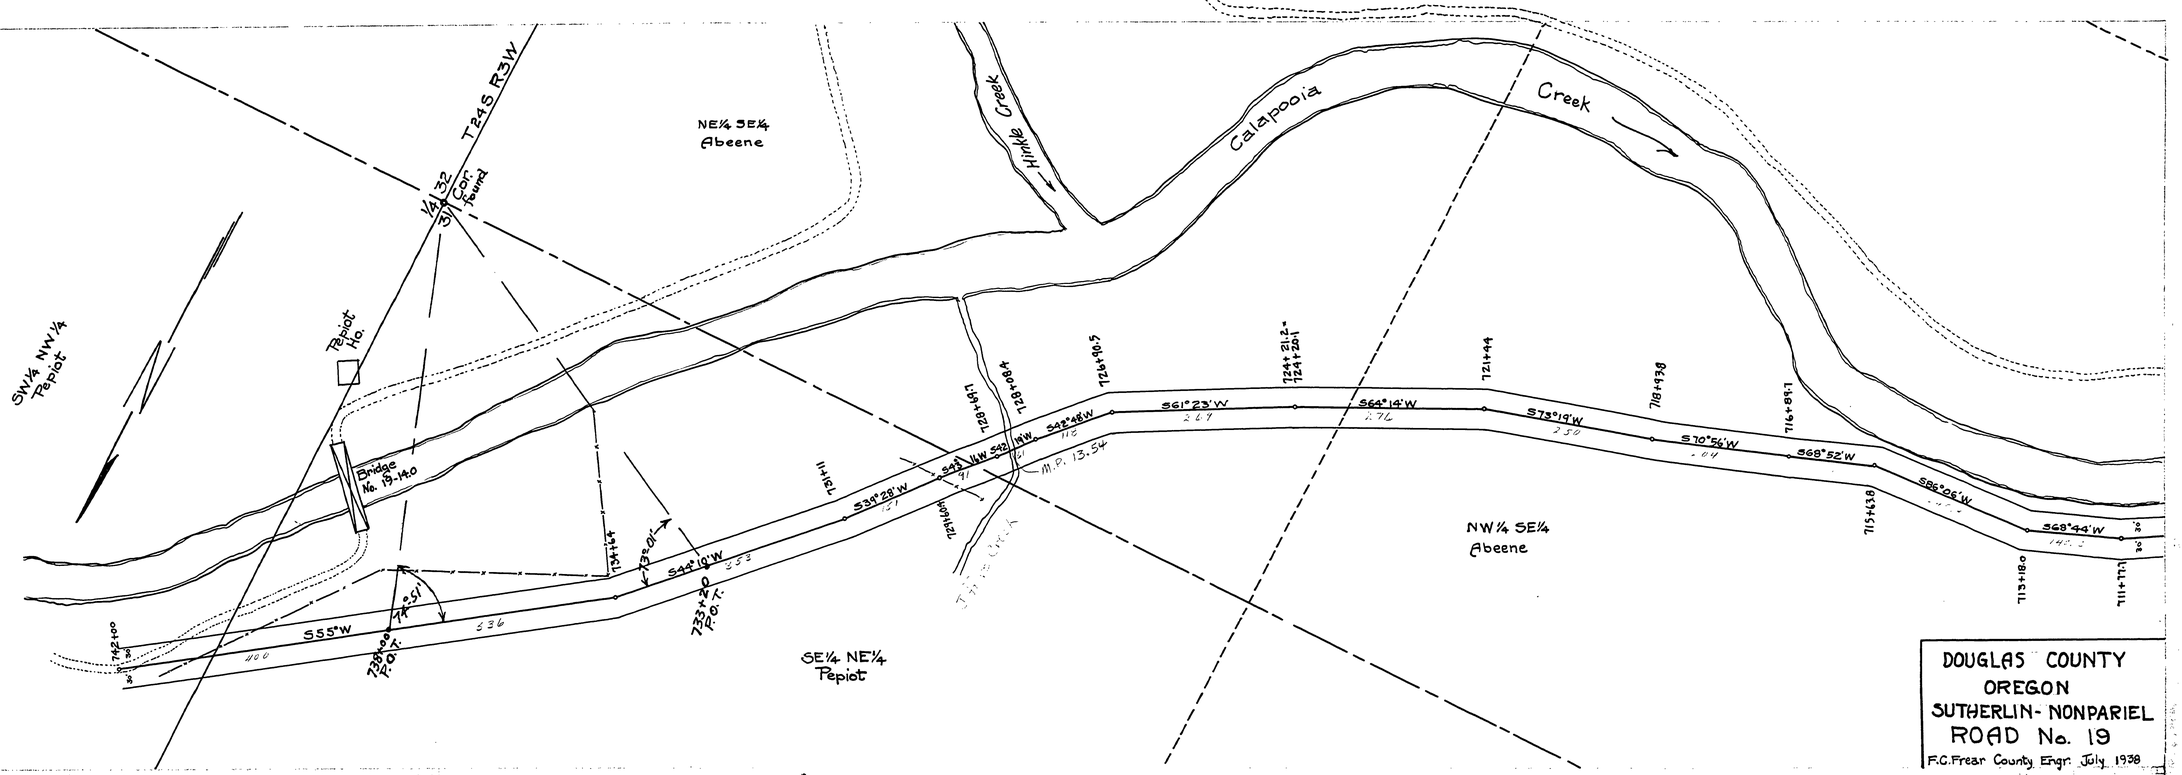

DOUGLAS COUNTY
OREGON
SUTHERLIN- NONPARIEL
ROAD No. 19
F.C. Frear County Engr. July 1938

13791322

Road No 19

M.P. 13.79 - 13.22 CO. RD #19 T24-3 SEC 32 Jl 4 1938 SHT 2 OF 2.