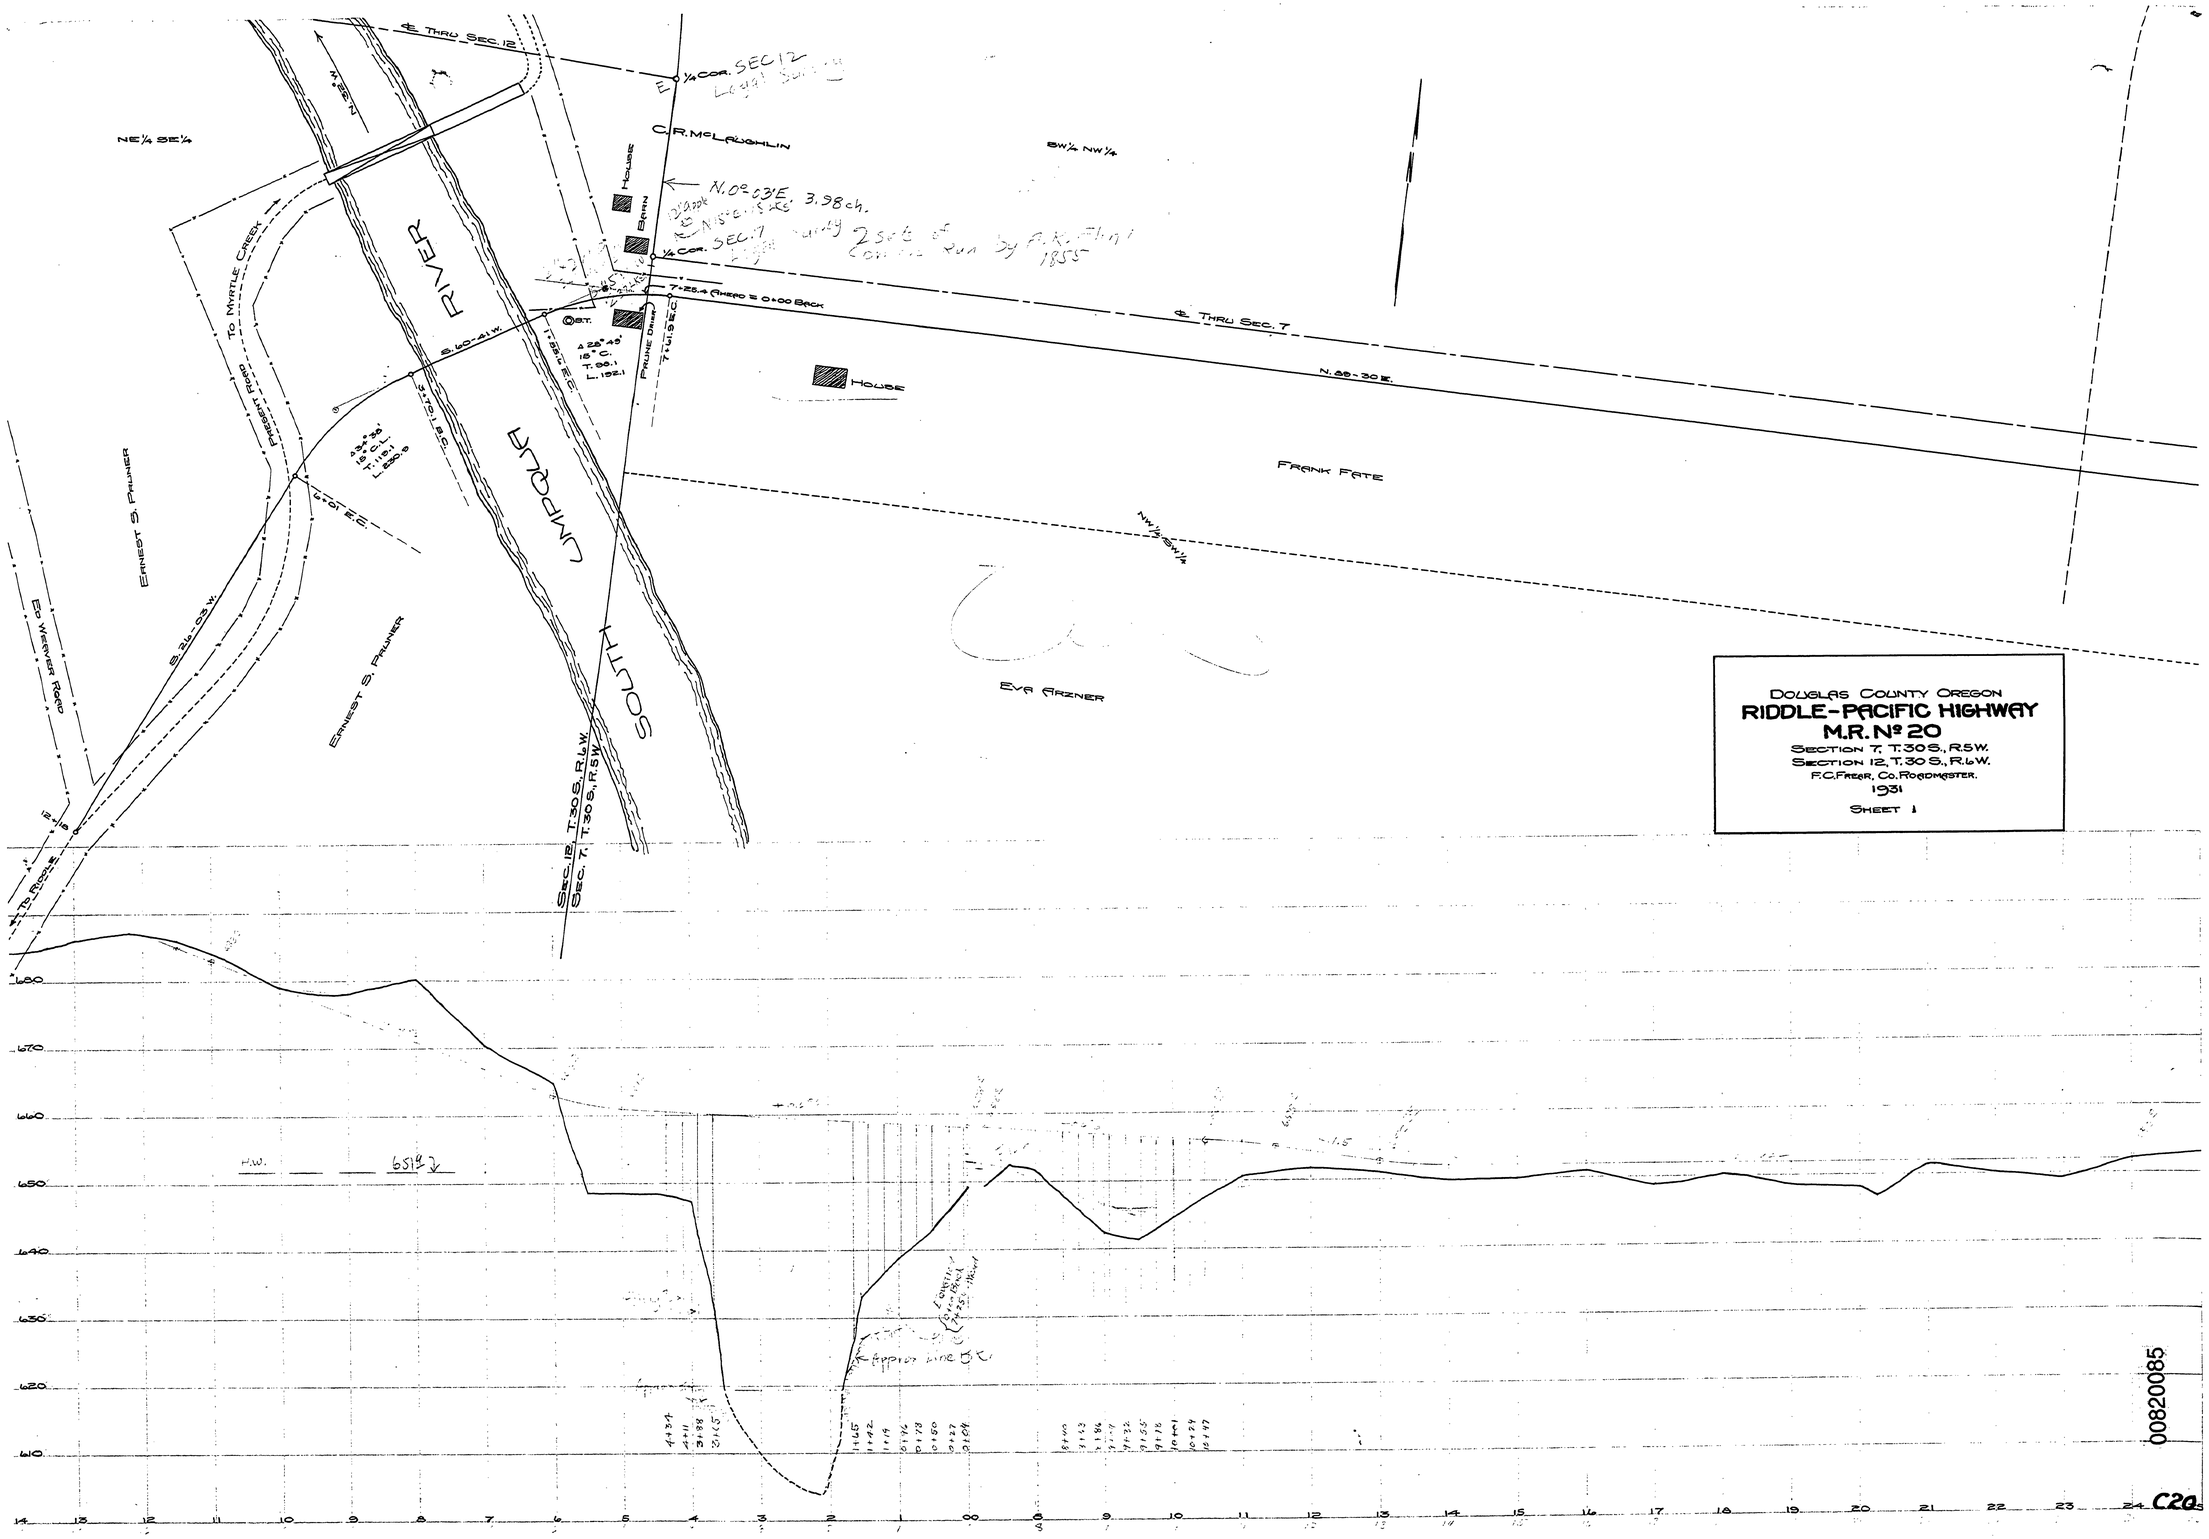
DOUGLAS COUNTY OREGON
RIDDLE-PACIFIC HIGHWAY
M.R. Nº 20
SECTION 7, T.30 S., R.5 W.
SECTION 12, T.30 S., R.6 W.
F.C. FREER, CO. ROADMASTER.
1931
SHEET 1
℄ THRU SEC. 12
E ¼ COR. SEC. 12
C.R. McLAUGHLIN
NE¼ SE¼
SW¼ NW¼
HOUSE
BARN
N. 0° 03' E. 3.98 ch.
¼ COR. SEC. 7
℄ THRU SEC. 7
N. 28° 30' E.
HOUSE
FRANK FATE
NW¼ SW¼
EVA ARZNER
ERNEST S. PALMER
ERNEST S. PALMER
TO MYRTLE CREEK
PRESENT ROAD
TO WEAVER ROAD
TO RIDDLE
UMPQUA RIVER
SOUTH
SEC. 12, T. 30 S., R. 6 W.
SEC. 7, T. 30 S., R. 5 W.
H.W.
651.9
00820085
C20