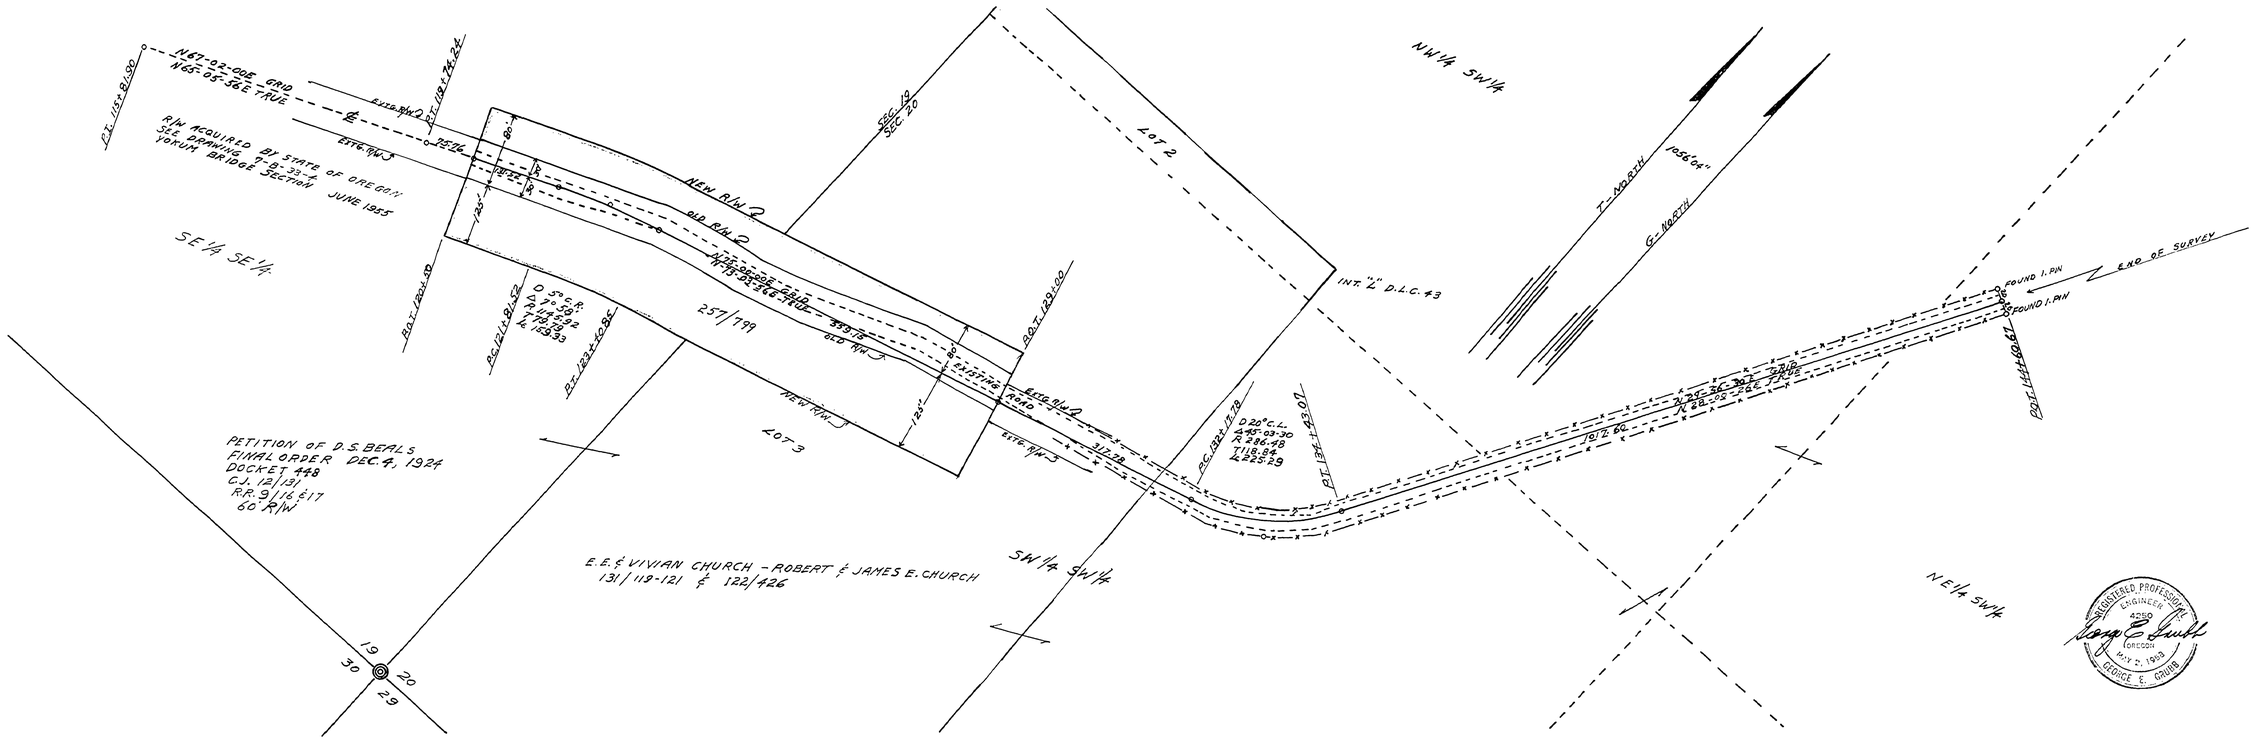

FILED
RECEIVED

COUNTY SURVEYOR
DOUGLAS COUNTY, ORE.

DOUGLAS COUNTY OREGON.

RIDDLE PACIFIC HIGHWAY RD. 20A

TWP. 30 S
RNG. 5 W
SEC. 19 & 20
SCALE 1" = 100'

NOV. 1955

A.H. MAY. COUNTY ENG.

02330287

M.P. 2.33-2.87

Co. ROAD No. 20A
NOV. 1955 1 SHEET

E4