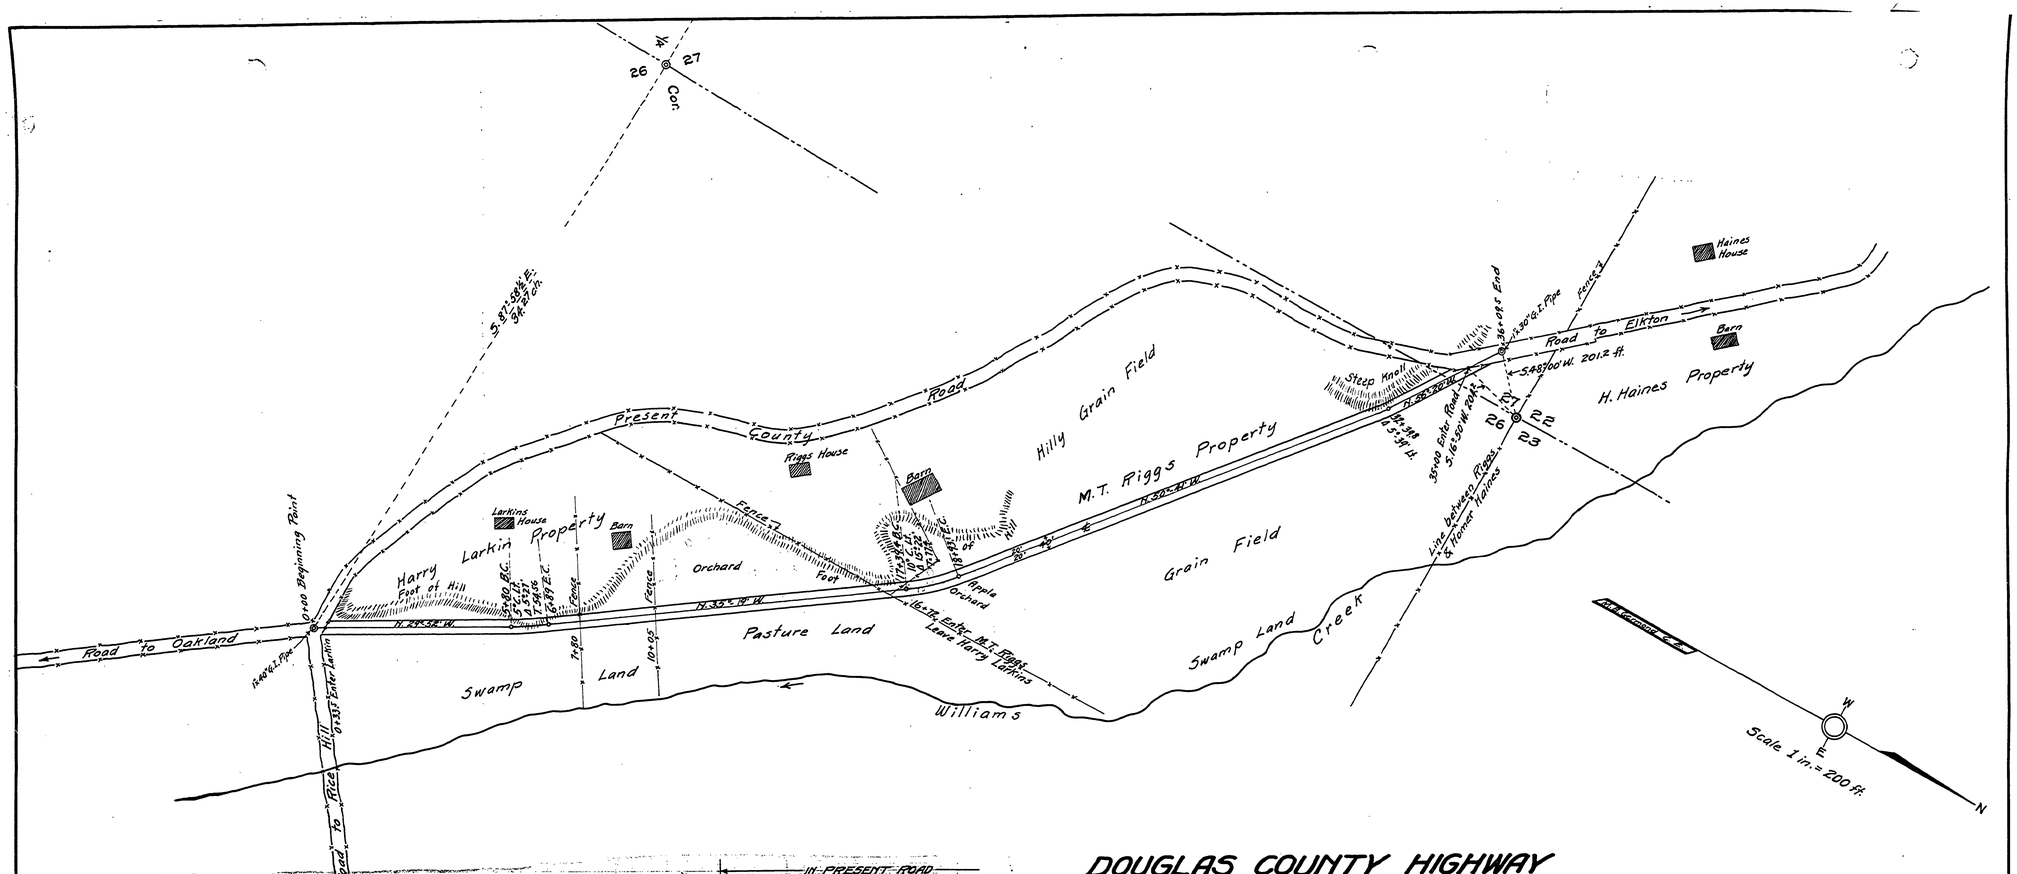

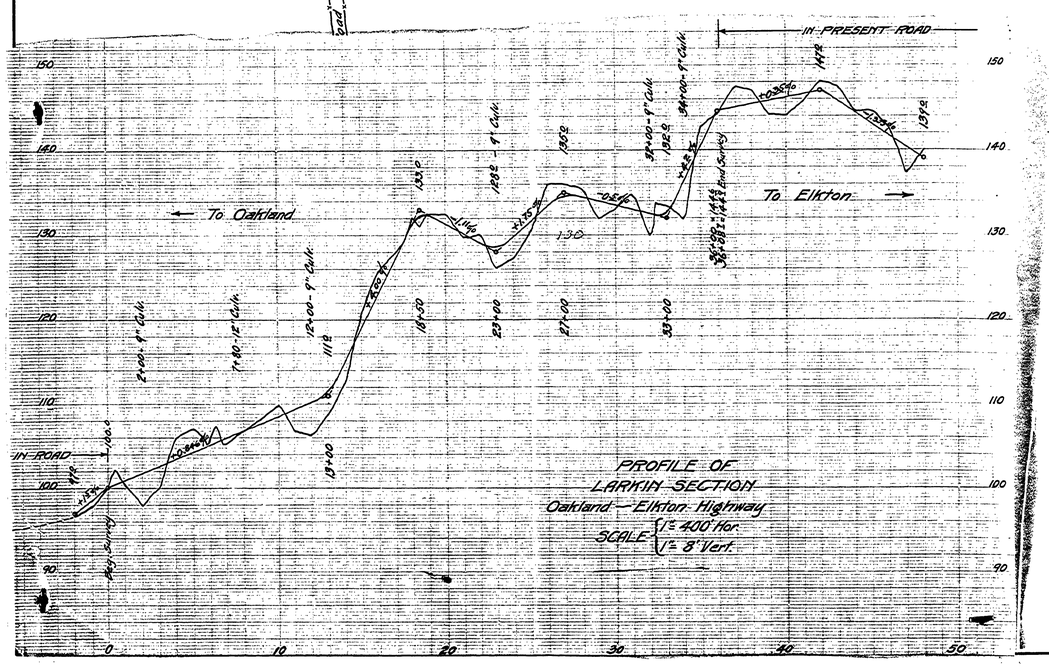

DOUGLAS COUNTY HIGHWAY SURVEYS

ALIGNMENT OF OAKLAND - ELKTON HIGHWAY (LARKIN SECTION)

SEC'S 26 & 27 - T. 24 S. - R. 6 W. - W.M.

Sta. 0+00 to Sta. 36+09.5

Datum, Bearings True
M. B. Germond C.E. Co. Surveyor & Roadmaster.
Feb. 1919.

Petition of J.N. Davison June 25, 1919
Order To View July 7, 1919, Vol. 10 Pg. 628
Viewers Report Road Record 8 Pg. 333
Surveyors Report Road Record 8 Pg 333
First Reading Aug. 6, 1919 Vol. 11 Pg. 3
Second Reading Aug. 7, 1919 Vol. 11 Pg 5
Continued Aug 8, 1919 Vol. 11 Pg 10
Continued Aug. 16, 1919 Vol. 11 Pg. 19
Viewers Report Adopted Oct. 2, 1919, Vol. 11 Pg. 33
Petitioners Pay ½ Damages Treas. Rec. 1273
Final Order Nov. 3, 1921, Vol. 11 Pg 397
Vault No. 403
Total Damages $799.22

06500650

T24-6 SEC. 22, 26, 27, 23 FEB 1919

MARKET ROAD No 15 C-23

Surveyed & Platted by F.C. Frear Dep. Co. Surveyor.

~M.P. 6-50