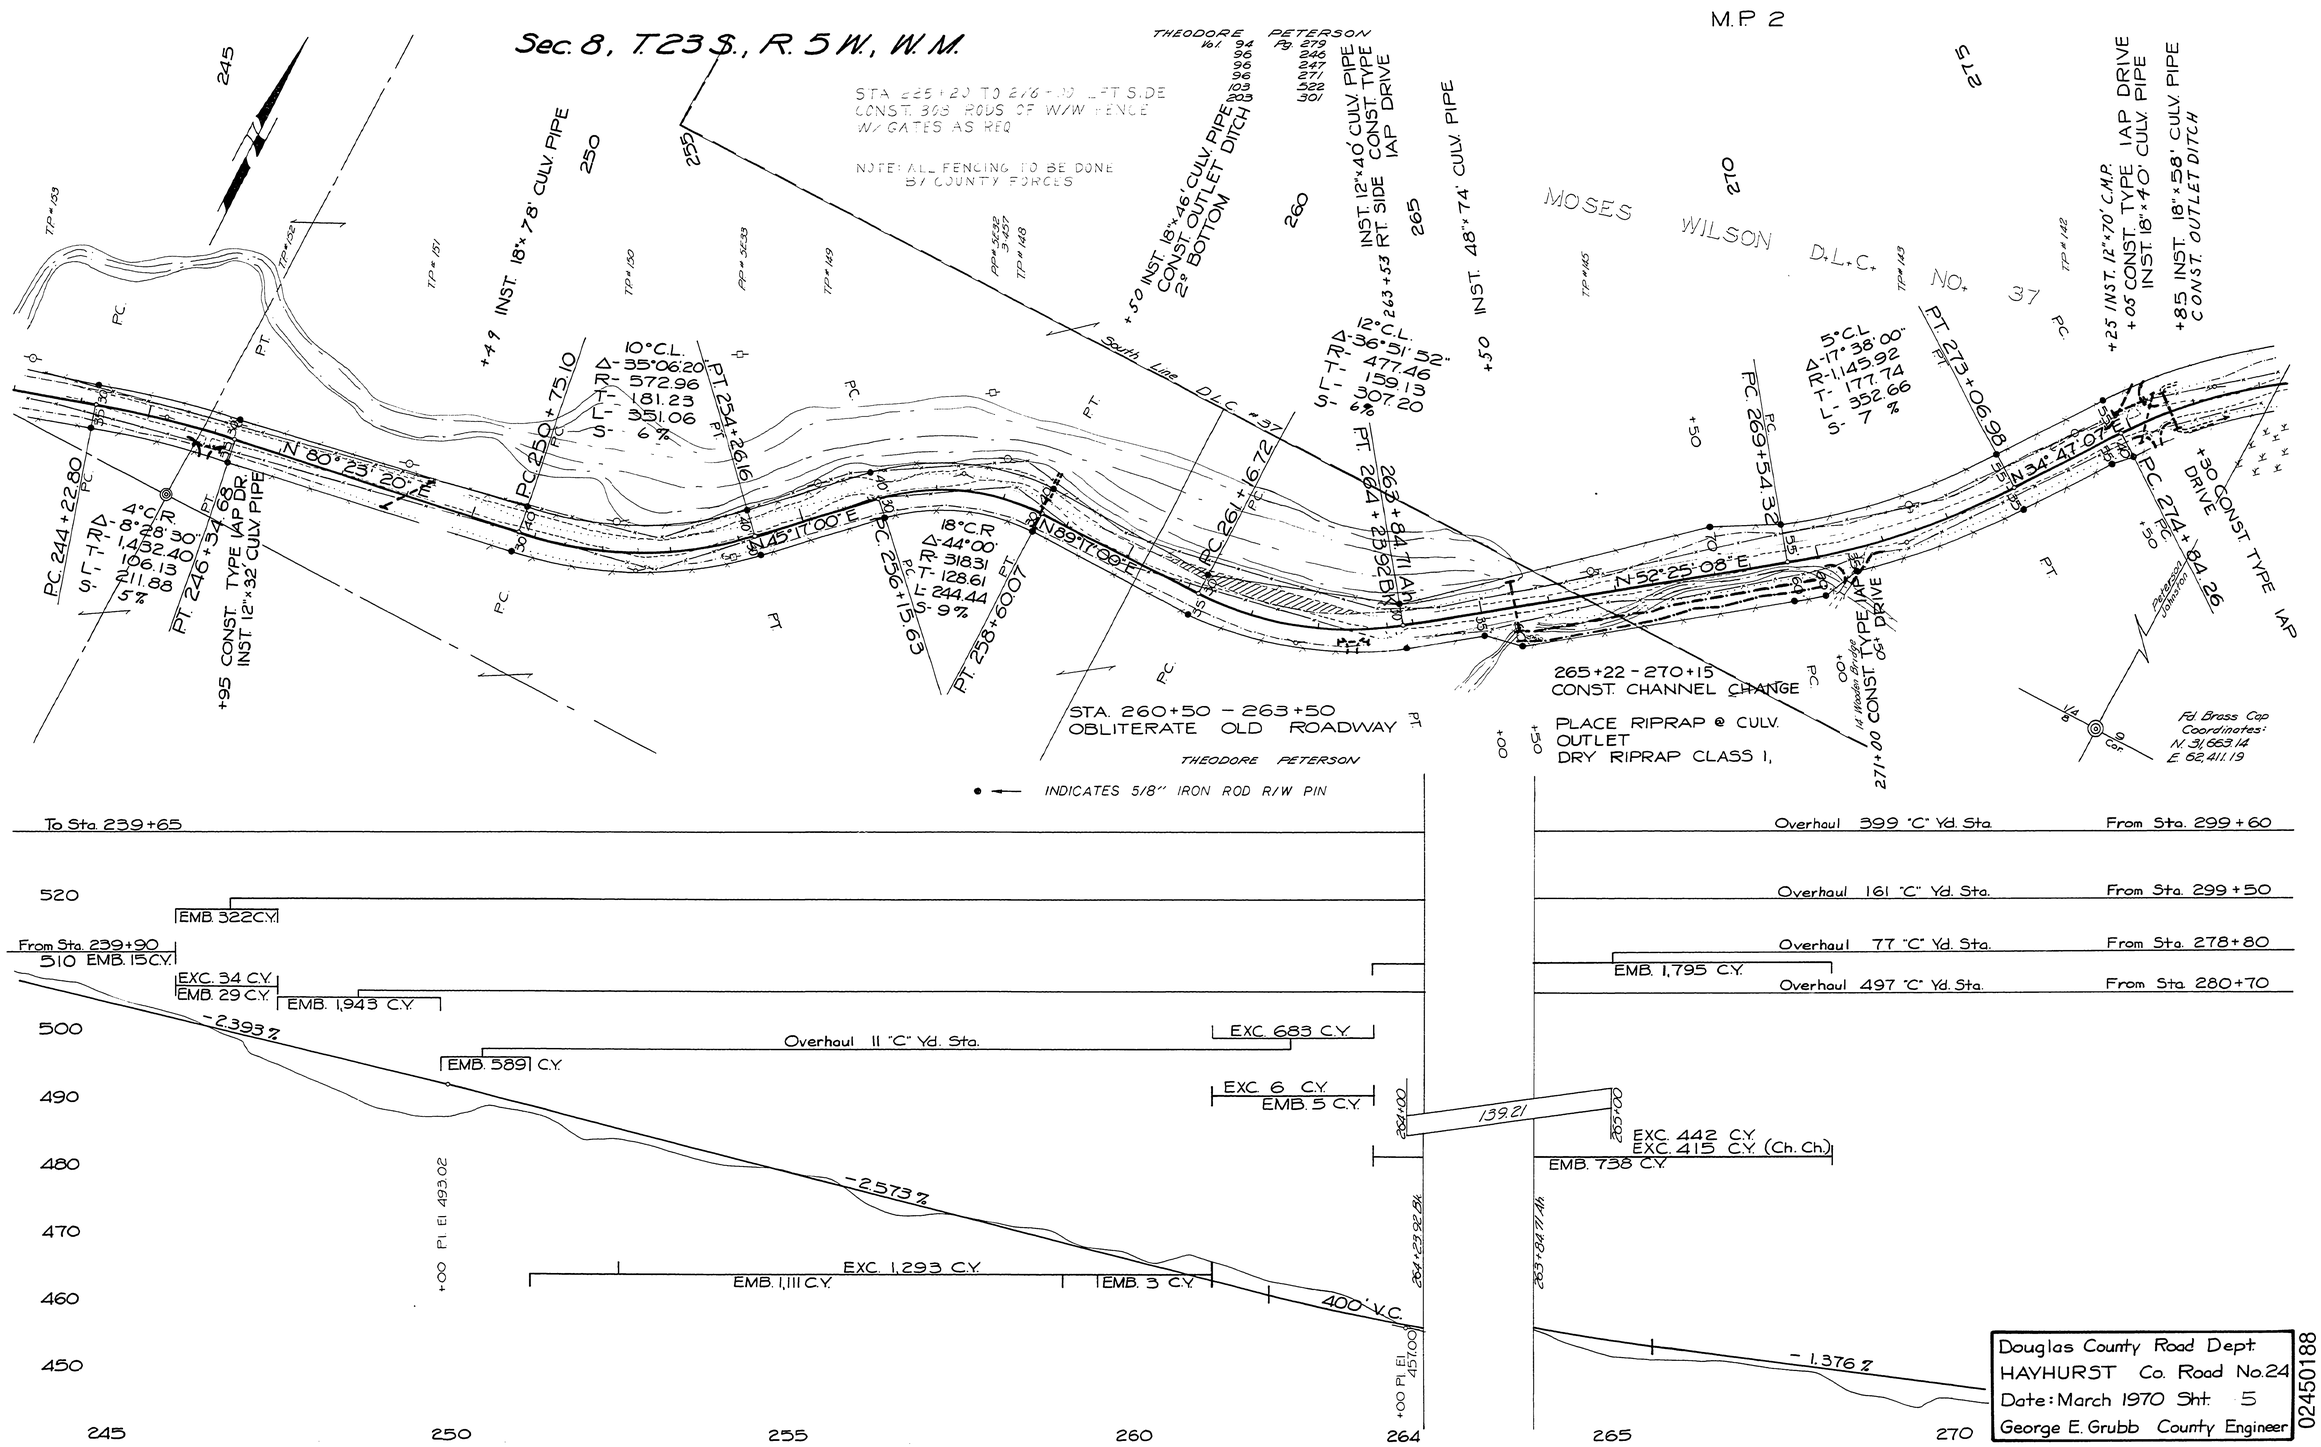

Douglas County Road Dept.
HAYHURST Co. Road No. 24
Date: March 1970 Sht. 5
George E. Grubb County Engineer

02450188

M.P. 2.45-1.88

C. Rd. # 24

MAR 1970

SHT. 5

126