DOUGLAS COUNTY OREGON

PLANS FOR PROJECT

STRUCTURE AND GRADING

HAPPY VALLEY ROAD NO. 26

JULY 1958

REGISTERED PROFESSIONAL ENGINEER 4250 OREGON MAY 2, 1958 GEORGE E. GRUBB

George E. Grubb

FILED
RECEIVED
DEC 14 1960
COUNTY SURVEYOR
DOUGLAS COUNTY, OR.

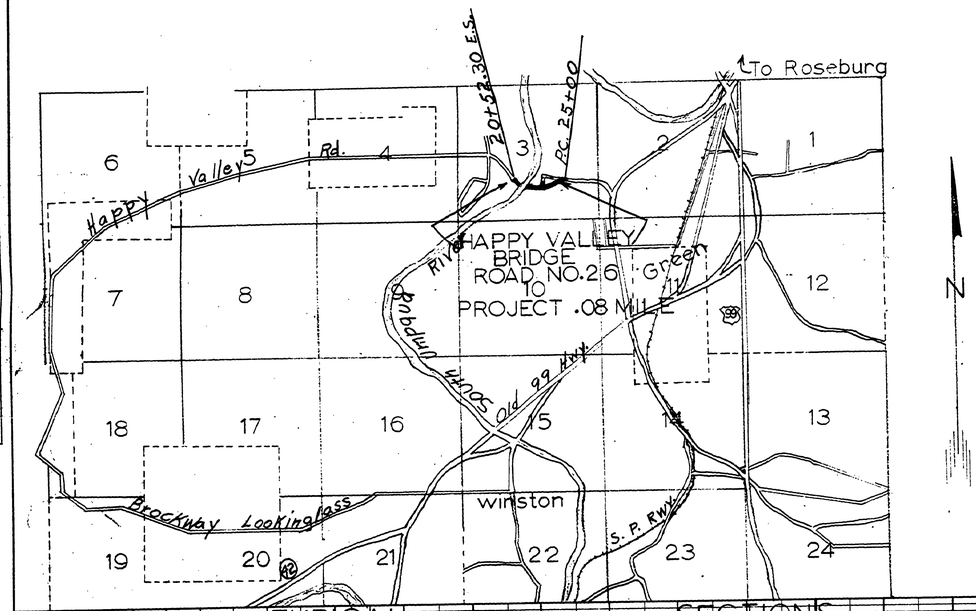

TYPICAL ℄ SECTIONS

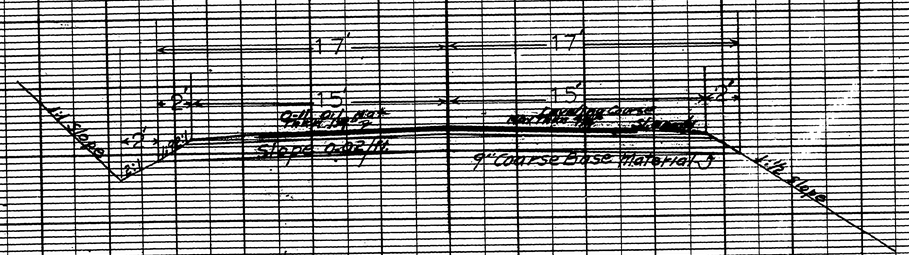

PLAN
SURVEYED.
PLOTTED.
NOTE BOOK ALIGNMENT CHECKED.
NO. PT. OF INT. CHECKED.
BY DATE

PROFILE
SURVEYED.
PLOTTED.
NOTE BOOK GRADES CHECKED.
B. M. NOTED.
STRUCTURE NOTE VERIFIED.
NO. BY DATE

C-000000

PLATE 1-PLAN-PROFILE O.D.P.R.S.E.E. STANDARD
100% RAG PAPER-MADE AND PRINTED IN U.S.A.
EUGENE DIETZGEN CO.

Co. Rd. #26 JULY, 1958
Happy Valley Rd. #26 Sheet #1 of 2 Sheets