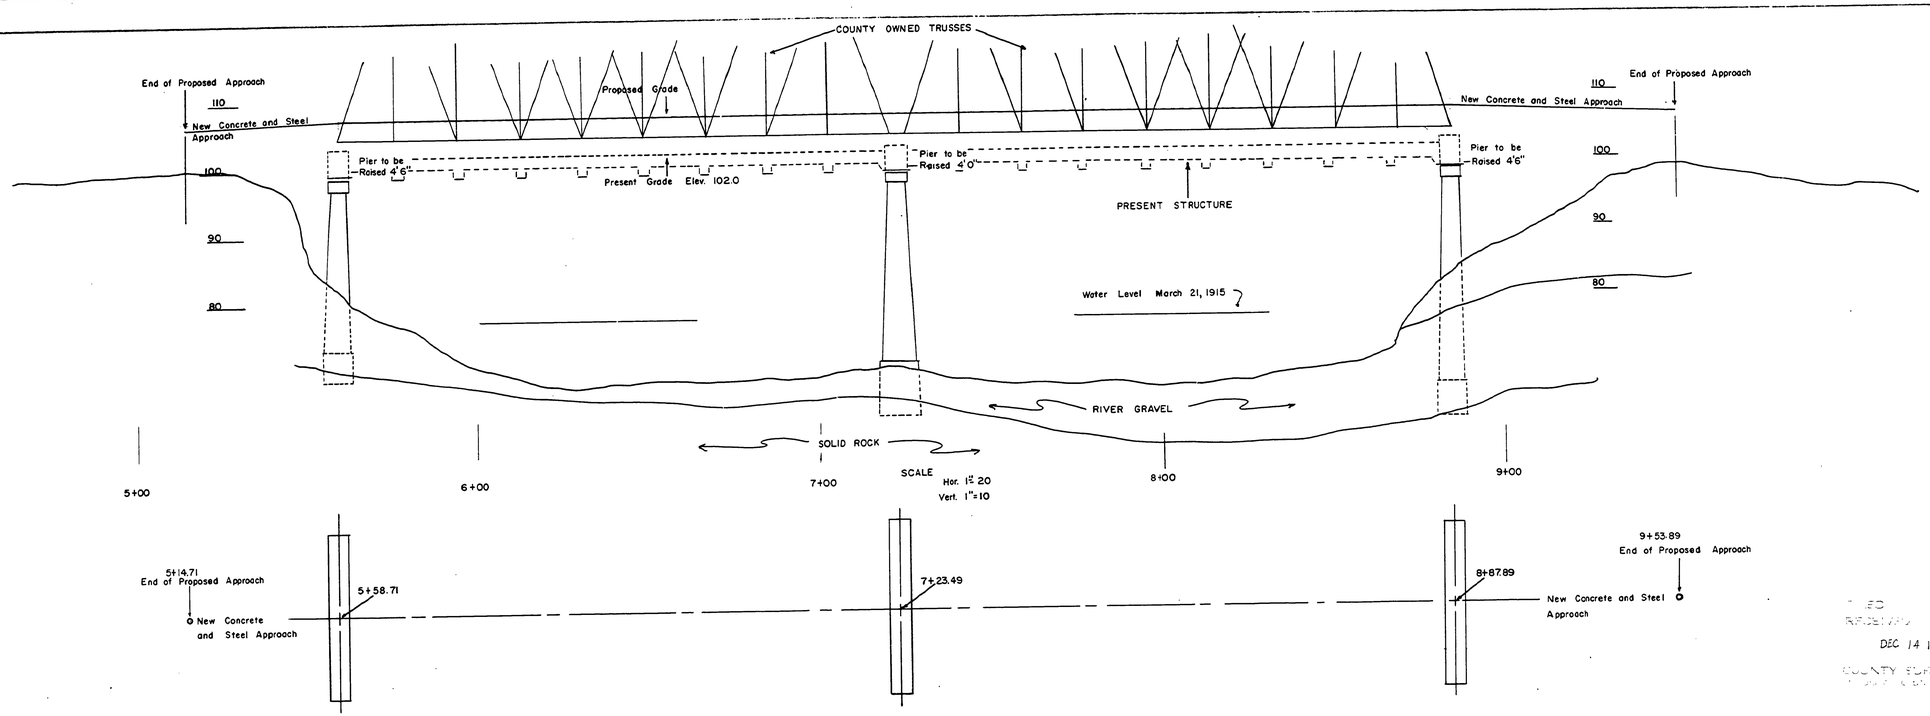

DEC 14 1960
COUNTY SURVEYOR

DOUGLAS COUNTY, OREGON

Happy Valley Bridge RD. NO. 26

TWP. 28 S

RNG. 6 W

SEC. 3

Scales

Map Hor. 1" = 20'
Vert. 1" = 10'

A.H. MAY COUNTY ENGINEER

0000BRIG

July, 1958

Co. Rd # 26 Sheet 3 of 3

(Bridge structure) Rd. # 26, Sheet # 3 of 3 ③