COUNTY SURVEYORS FILE DATA
DO NOT REMOVE FROM OFFICE

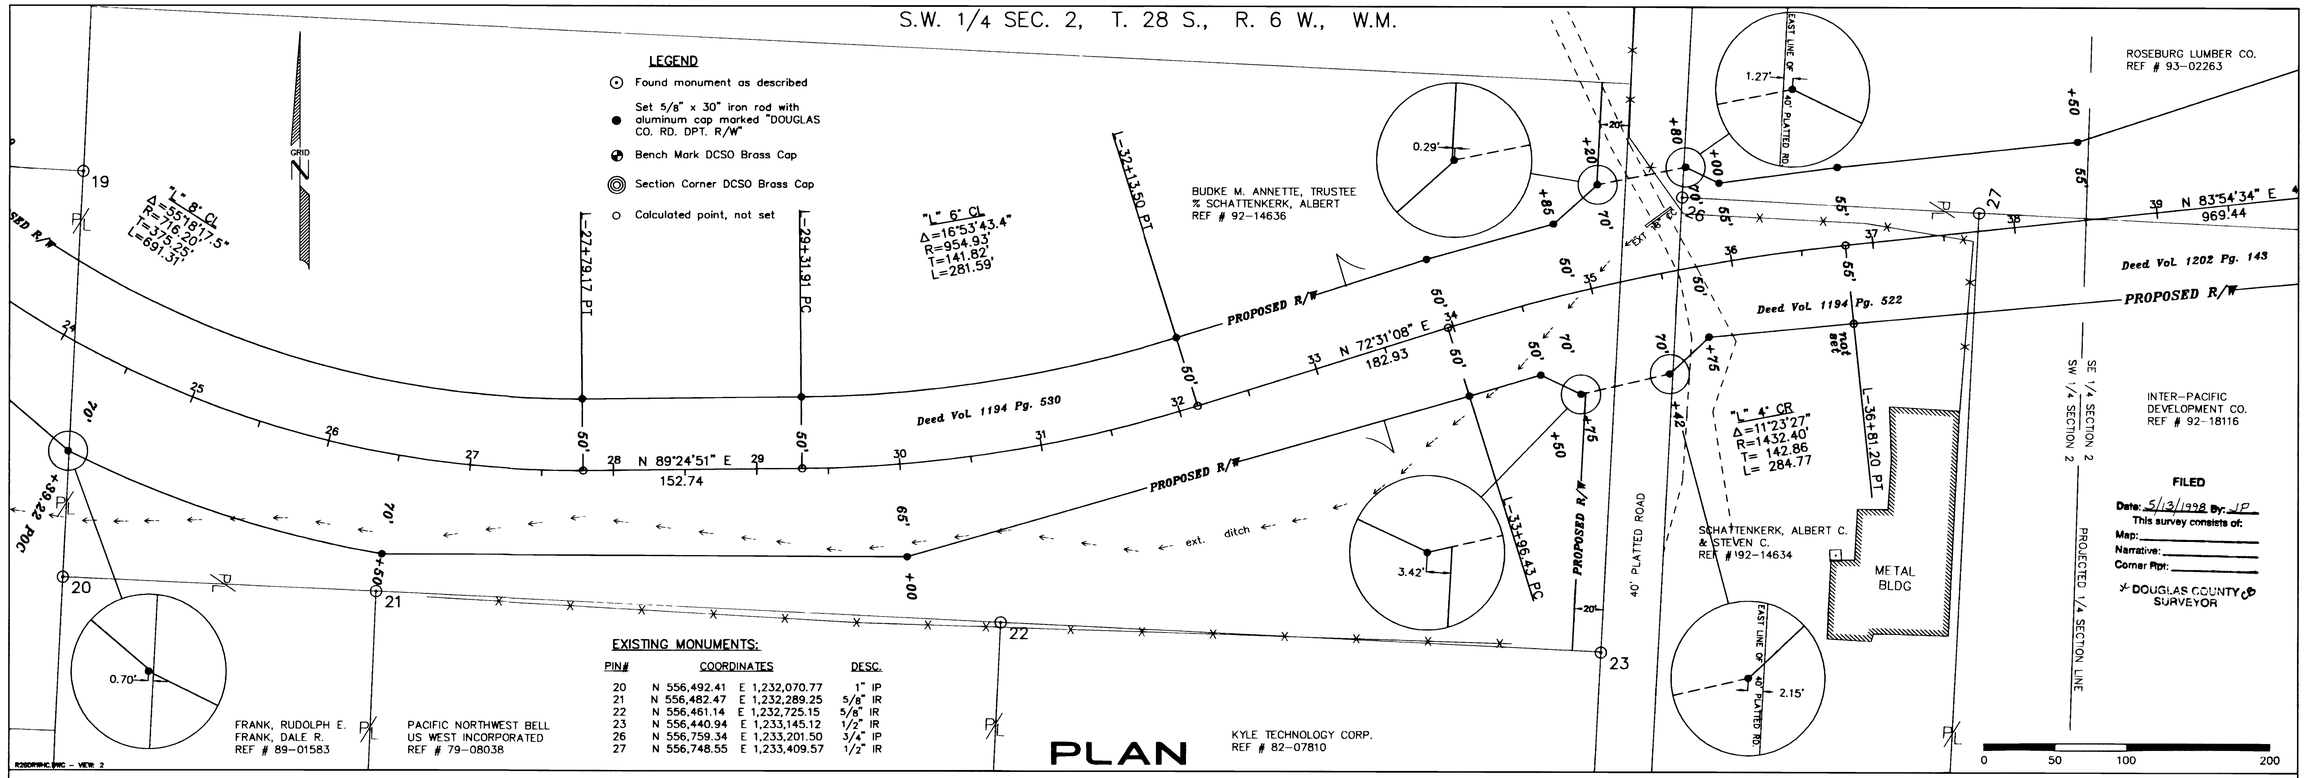

EXISTING MONUMENTS:

PIN#	COORDINATES		DESC.
20	N 556,492.41	E 1,232,070.77	1" IP
21	N 556,482.47	E 1,232,289.25	5/8" IR
22	N 556,461.14	E 1,232,725.15	5/8" IR
23	N 556,440.94	E 1,233,145.12	1/2" IR
26	N 556,759.34	E 1,233,201.50	3/4" IP
27	N 556,748.55	E 1,233,409.57	1/2" IR

PLAN

FILED
Date: 5/13/1998 By: JP
This survey consists of:
Map:
Narrative:
Corner Rpt:
DOUGLAS COUNTY SURVEYOR

NOTE: Monuments shown as "set" on Happy Valley Rd. are not set on the East line of the 40' Platted Road or on the West line of the 20' strip West of the 40' Platted Road. See Details.

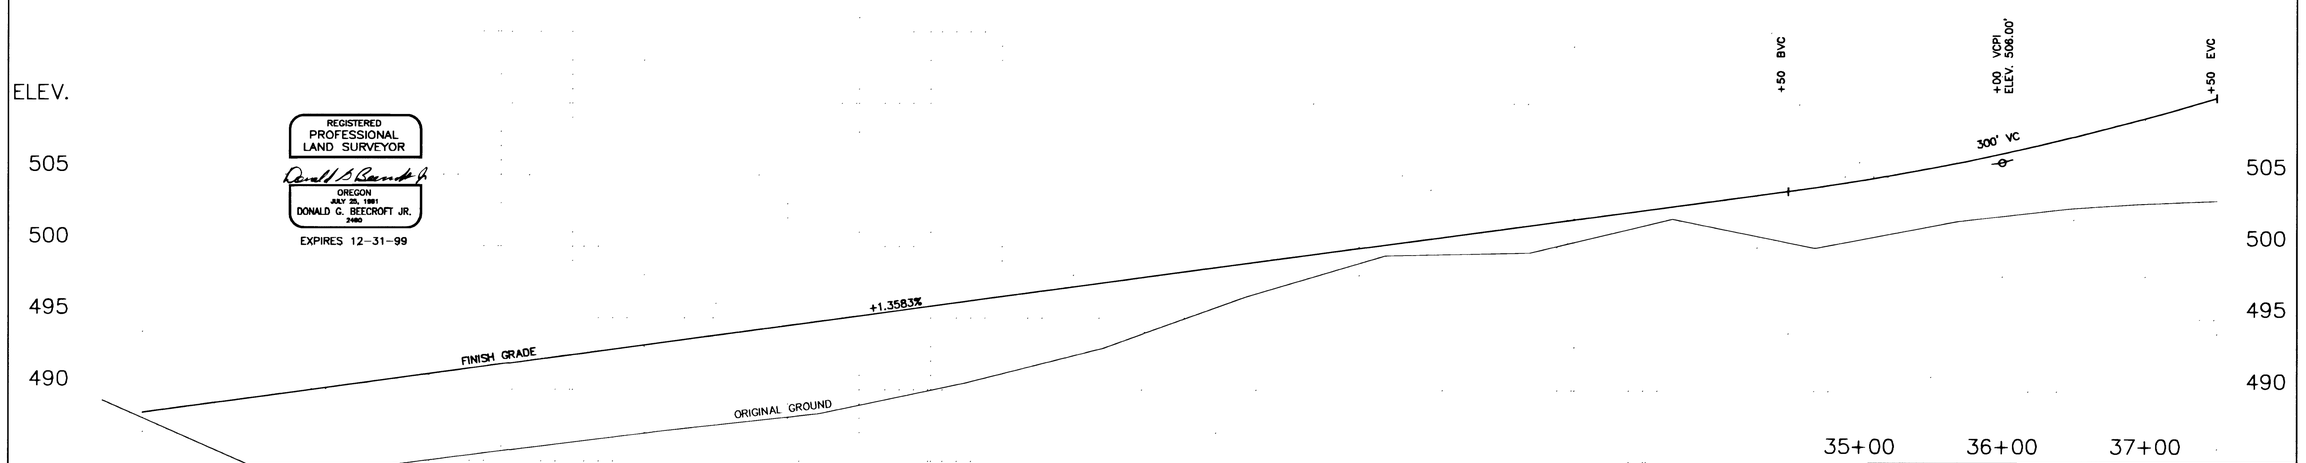

REGISTERED PROFESSIONAL LAND SURVEYOR
OREGON
JULY 23, 1981
DONALD G. BEECROFT JR.
2480
EXPIRES 12-31-99

PROFILE

REVISIONS	DOUGLAS COUNTY PUBLIC WORKS DEPARTMENT
R26DRW2.DWG VIEW: PLOT	CONSTRUCT HAPPY VALLEY RD. #26D M.P. 0.0 TO M.P. 0.6
DESIGN / DRAWN B.L.H. / CHECKED	JIM ERWIN — DIRECTOR
APPROVED	DATE 2/98 / SCALE AS SHOWN / DWG. NO SHEET 2 OF 3

00150042

MP 00.15 - M 00.42

CO. RD. 26 D

14