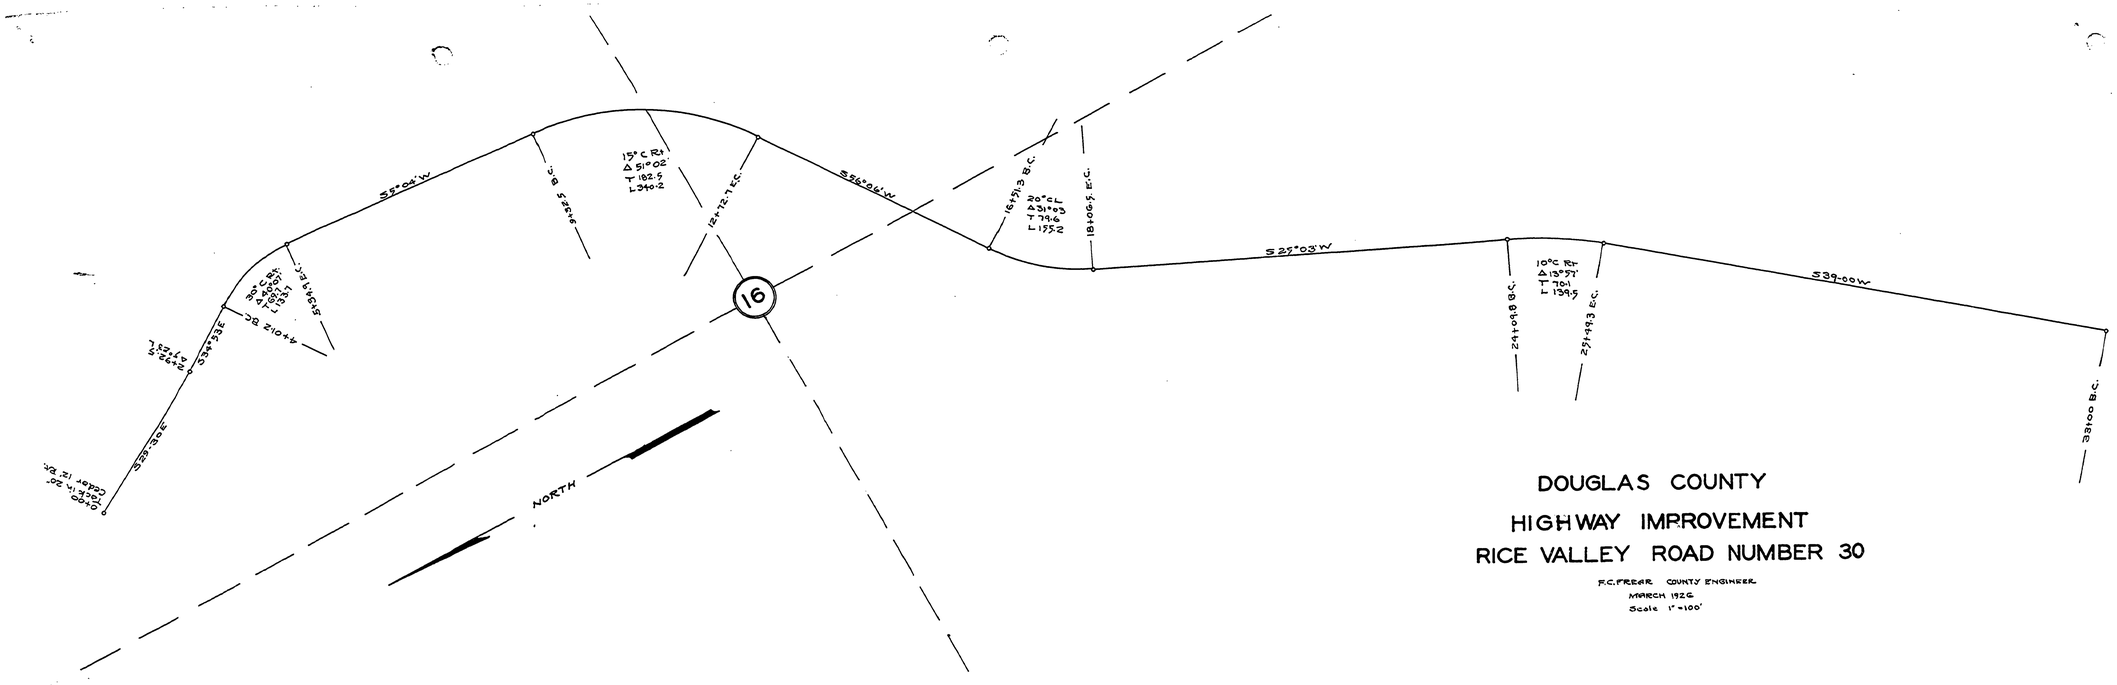

DOUGLAS COUNTY

HIGHWAY IMPROVEMENT

RICE VALLEY ROAD NUMBER 30

F.C. FREGER COUNTY ENGINEER
MARCH 1926
Scale 1" = 100'

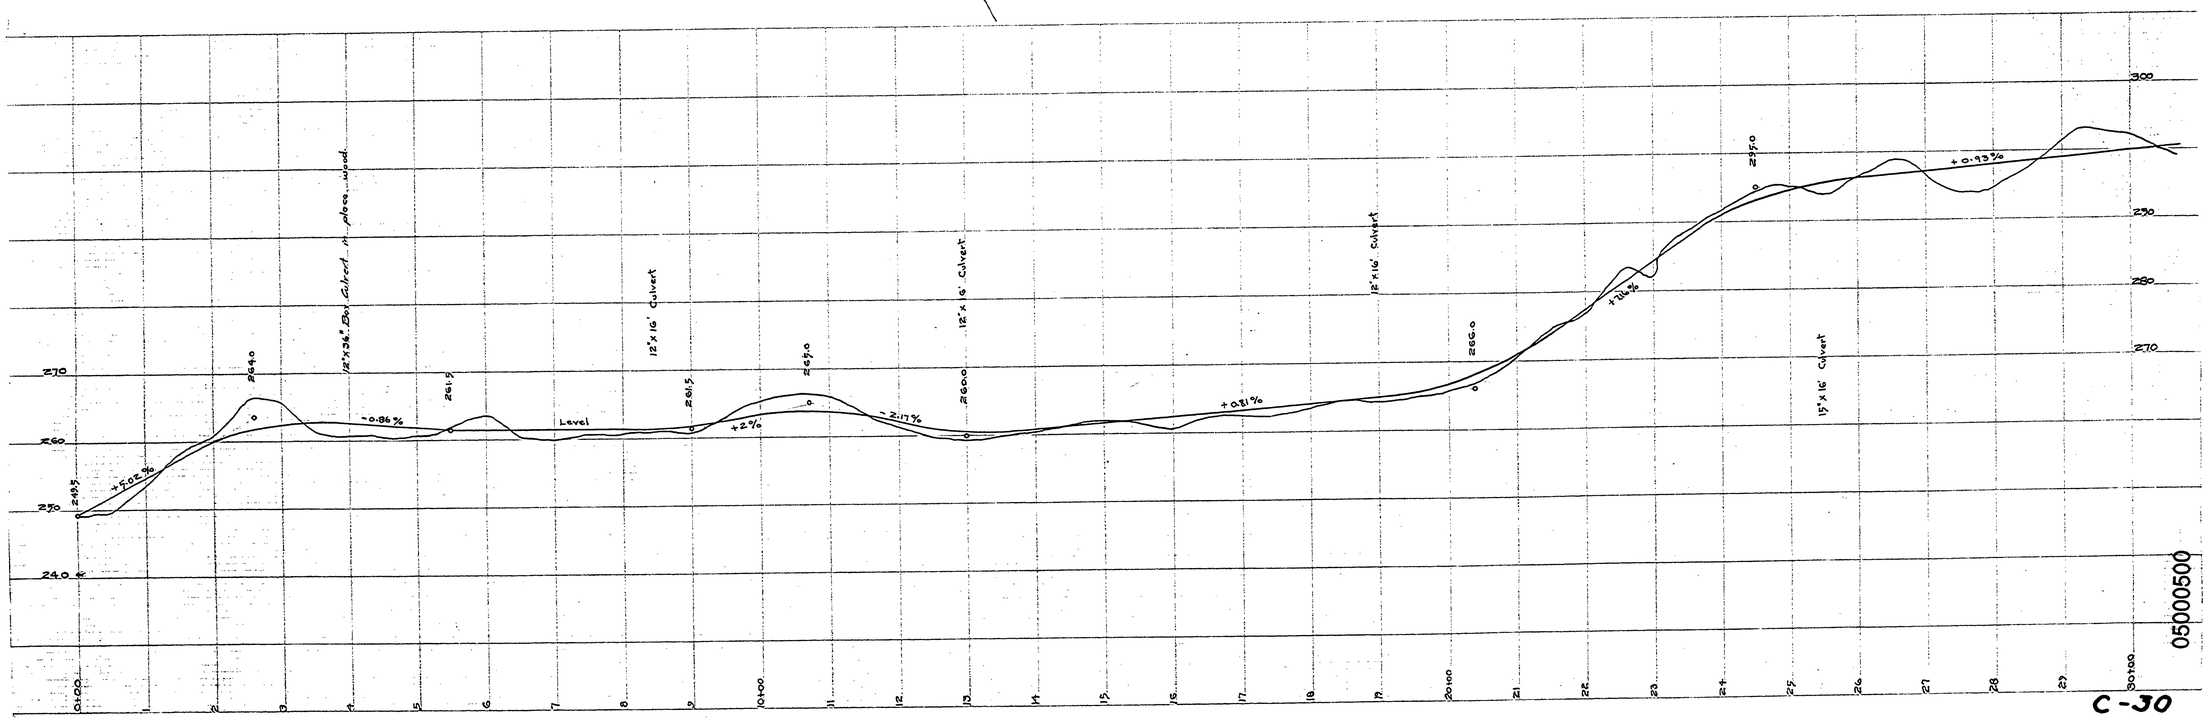

05000500

C-30

~ M.P. 5.00

T23-5 SEC 16 MARCH 1926 SHT. 1 OF 2

11