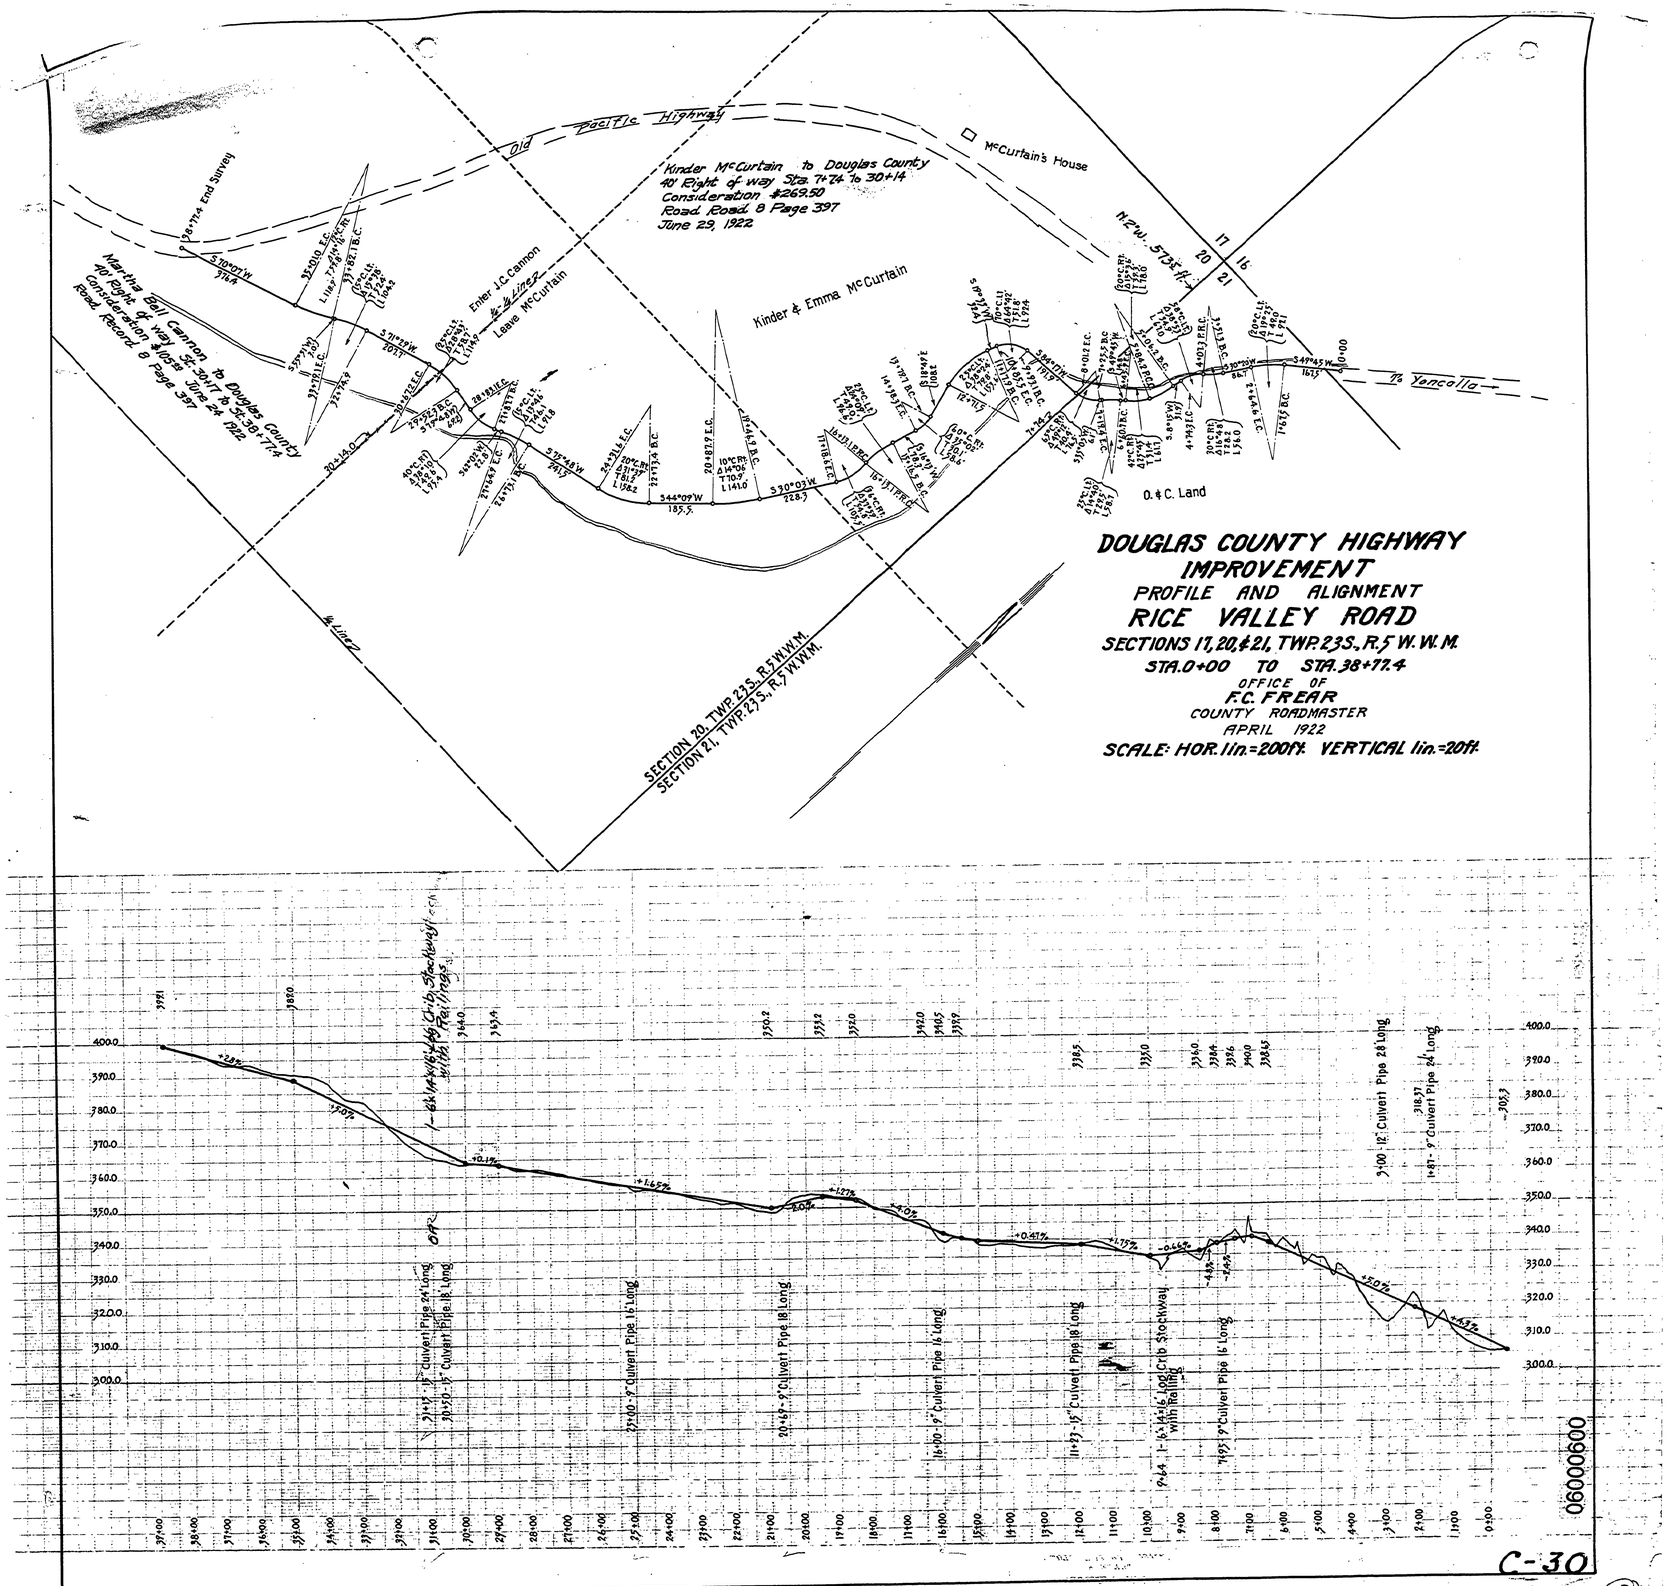
Old Pacific Highway
McCurtain's House
Kinder McCurtain to Douglas County
40' Right of way Sta. 7+74 to 30+14
Consideration $269.50
Road Road 8 Page 397
June 29, 1922
Martha Ball Cannon to Douglas County
40' Right of way Sta. 30+17 to 38+77.4
Consideration $1058 June 24 1922
Road Record 8 Page 397
Enter J.C. Cannon
Leave McCurtain
Kinder & Emma McCurtain
To Yoncolla
O. & C. Land
SECTION 20, TWP. 23 S., R. 5 W.W.M.
SECTION 21, TWP. 23 S., R. 5 W.W.M.
DOUGLAS COUNTY HIGHWAY
IMPROVEMENT
PROFILE AND ALIGNMENT
RICE VALLEY ROAD
SECTIONS 17, 20, & 21, TWP. 23 S., R. 5 W.W.M.
STA. 0+00 TO STA. 38+77.4
OFFICE OF
F.C. FREAR
COUNTY ROADMASTER
APRIL 1922
SCALE: HOR. 1 in. = 200 ft. VERTICAL 1 in. = 20 ft.
3100 - 18" Culvert Pipe 28 Long
318.37
1+87 - 9" Culvert Pipe 24 Long
~ M.P. 6.00
C-30
06000600