DOUGLAS COUNTY, OREGON

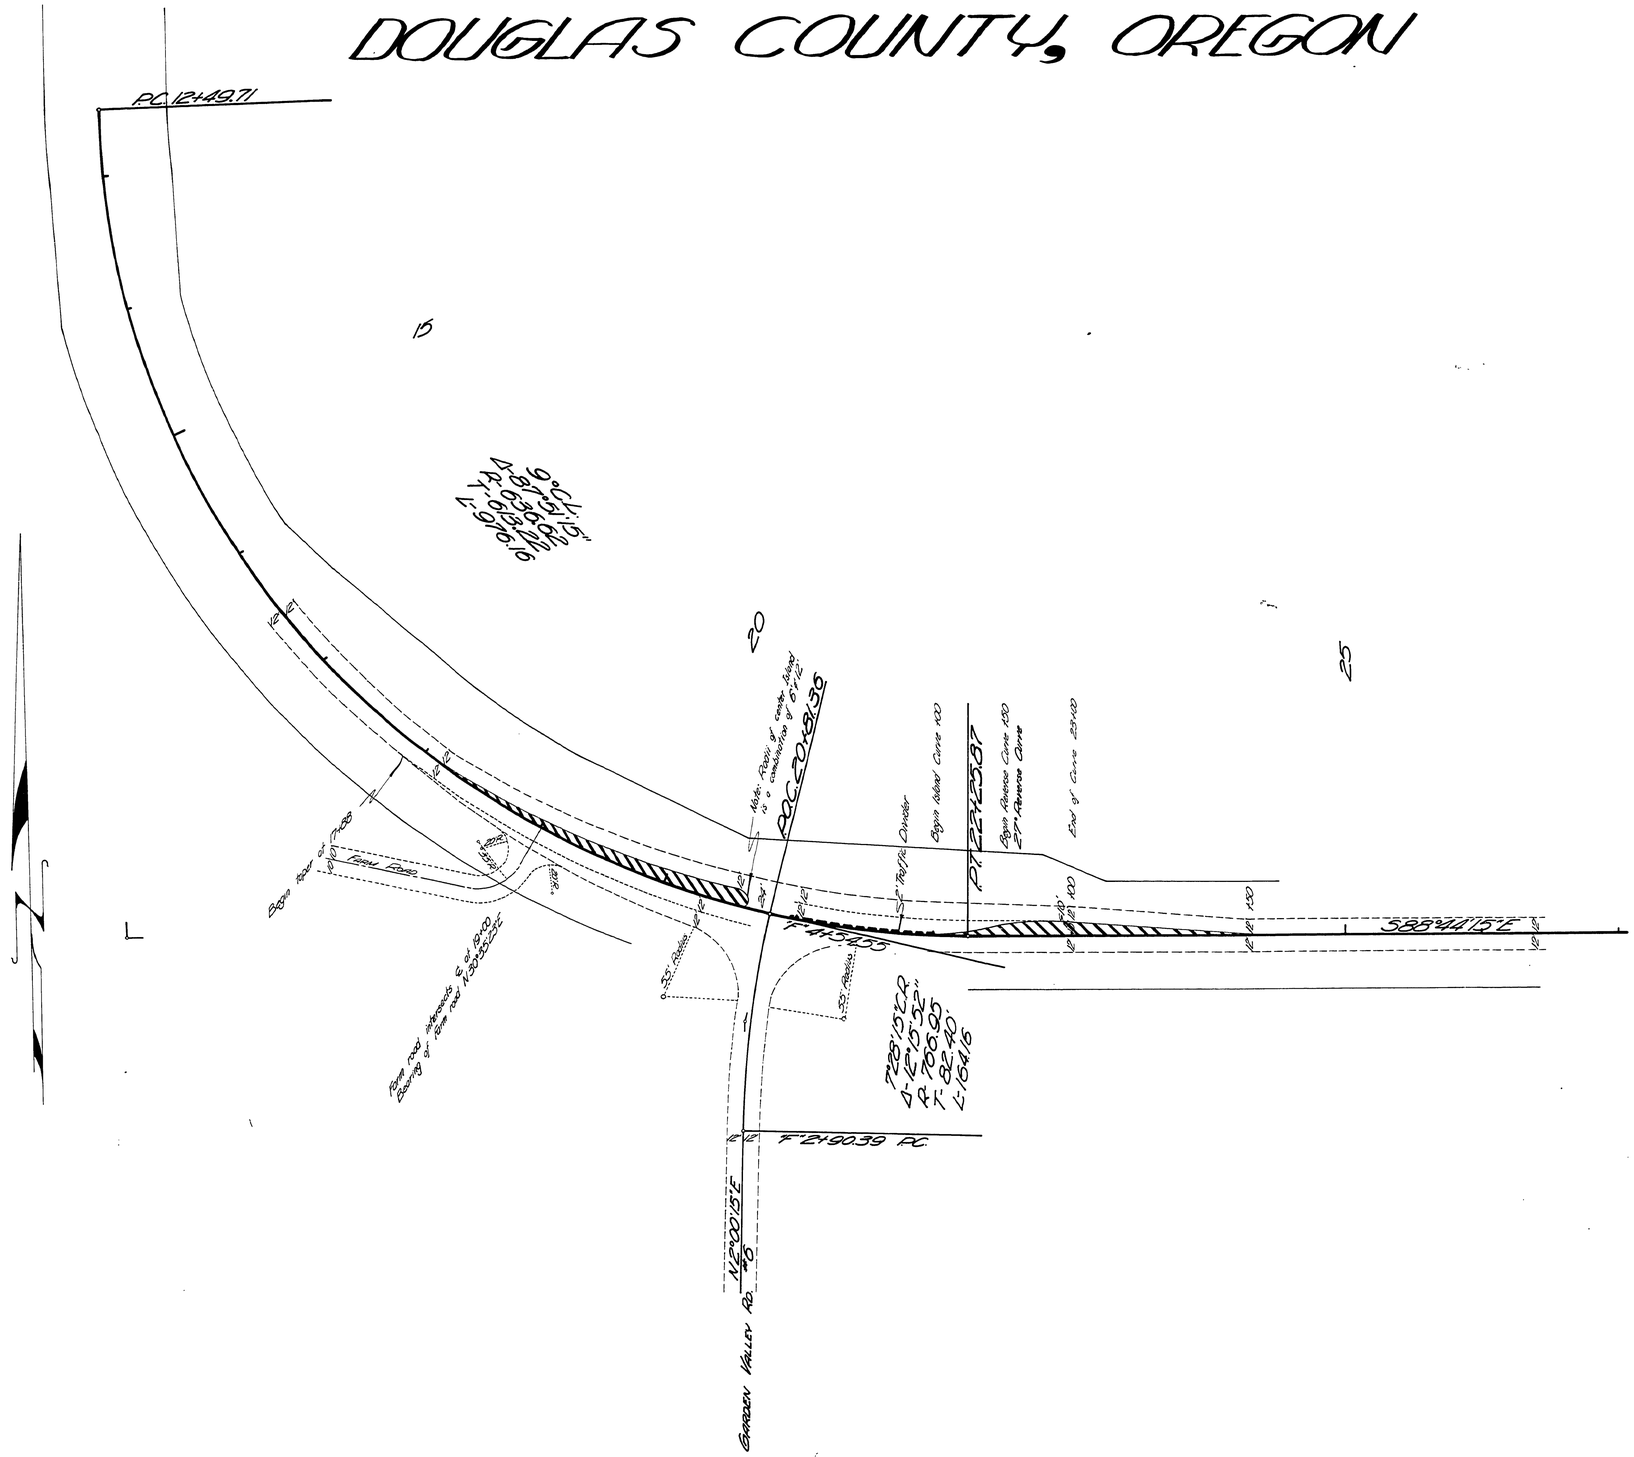

Douglas County Road Dept.
INTERSECTION RDS. 6 & 31
Date: 5-1967 Sheet 7 of 7
GEORGE E. GRUBB County Eng.

00000615

M.P. 6.15

Co. Rd. #31

MAY, 1967
Sht 7 of 7

56