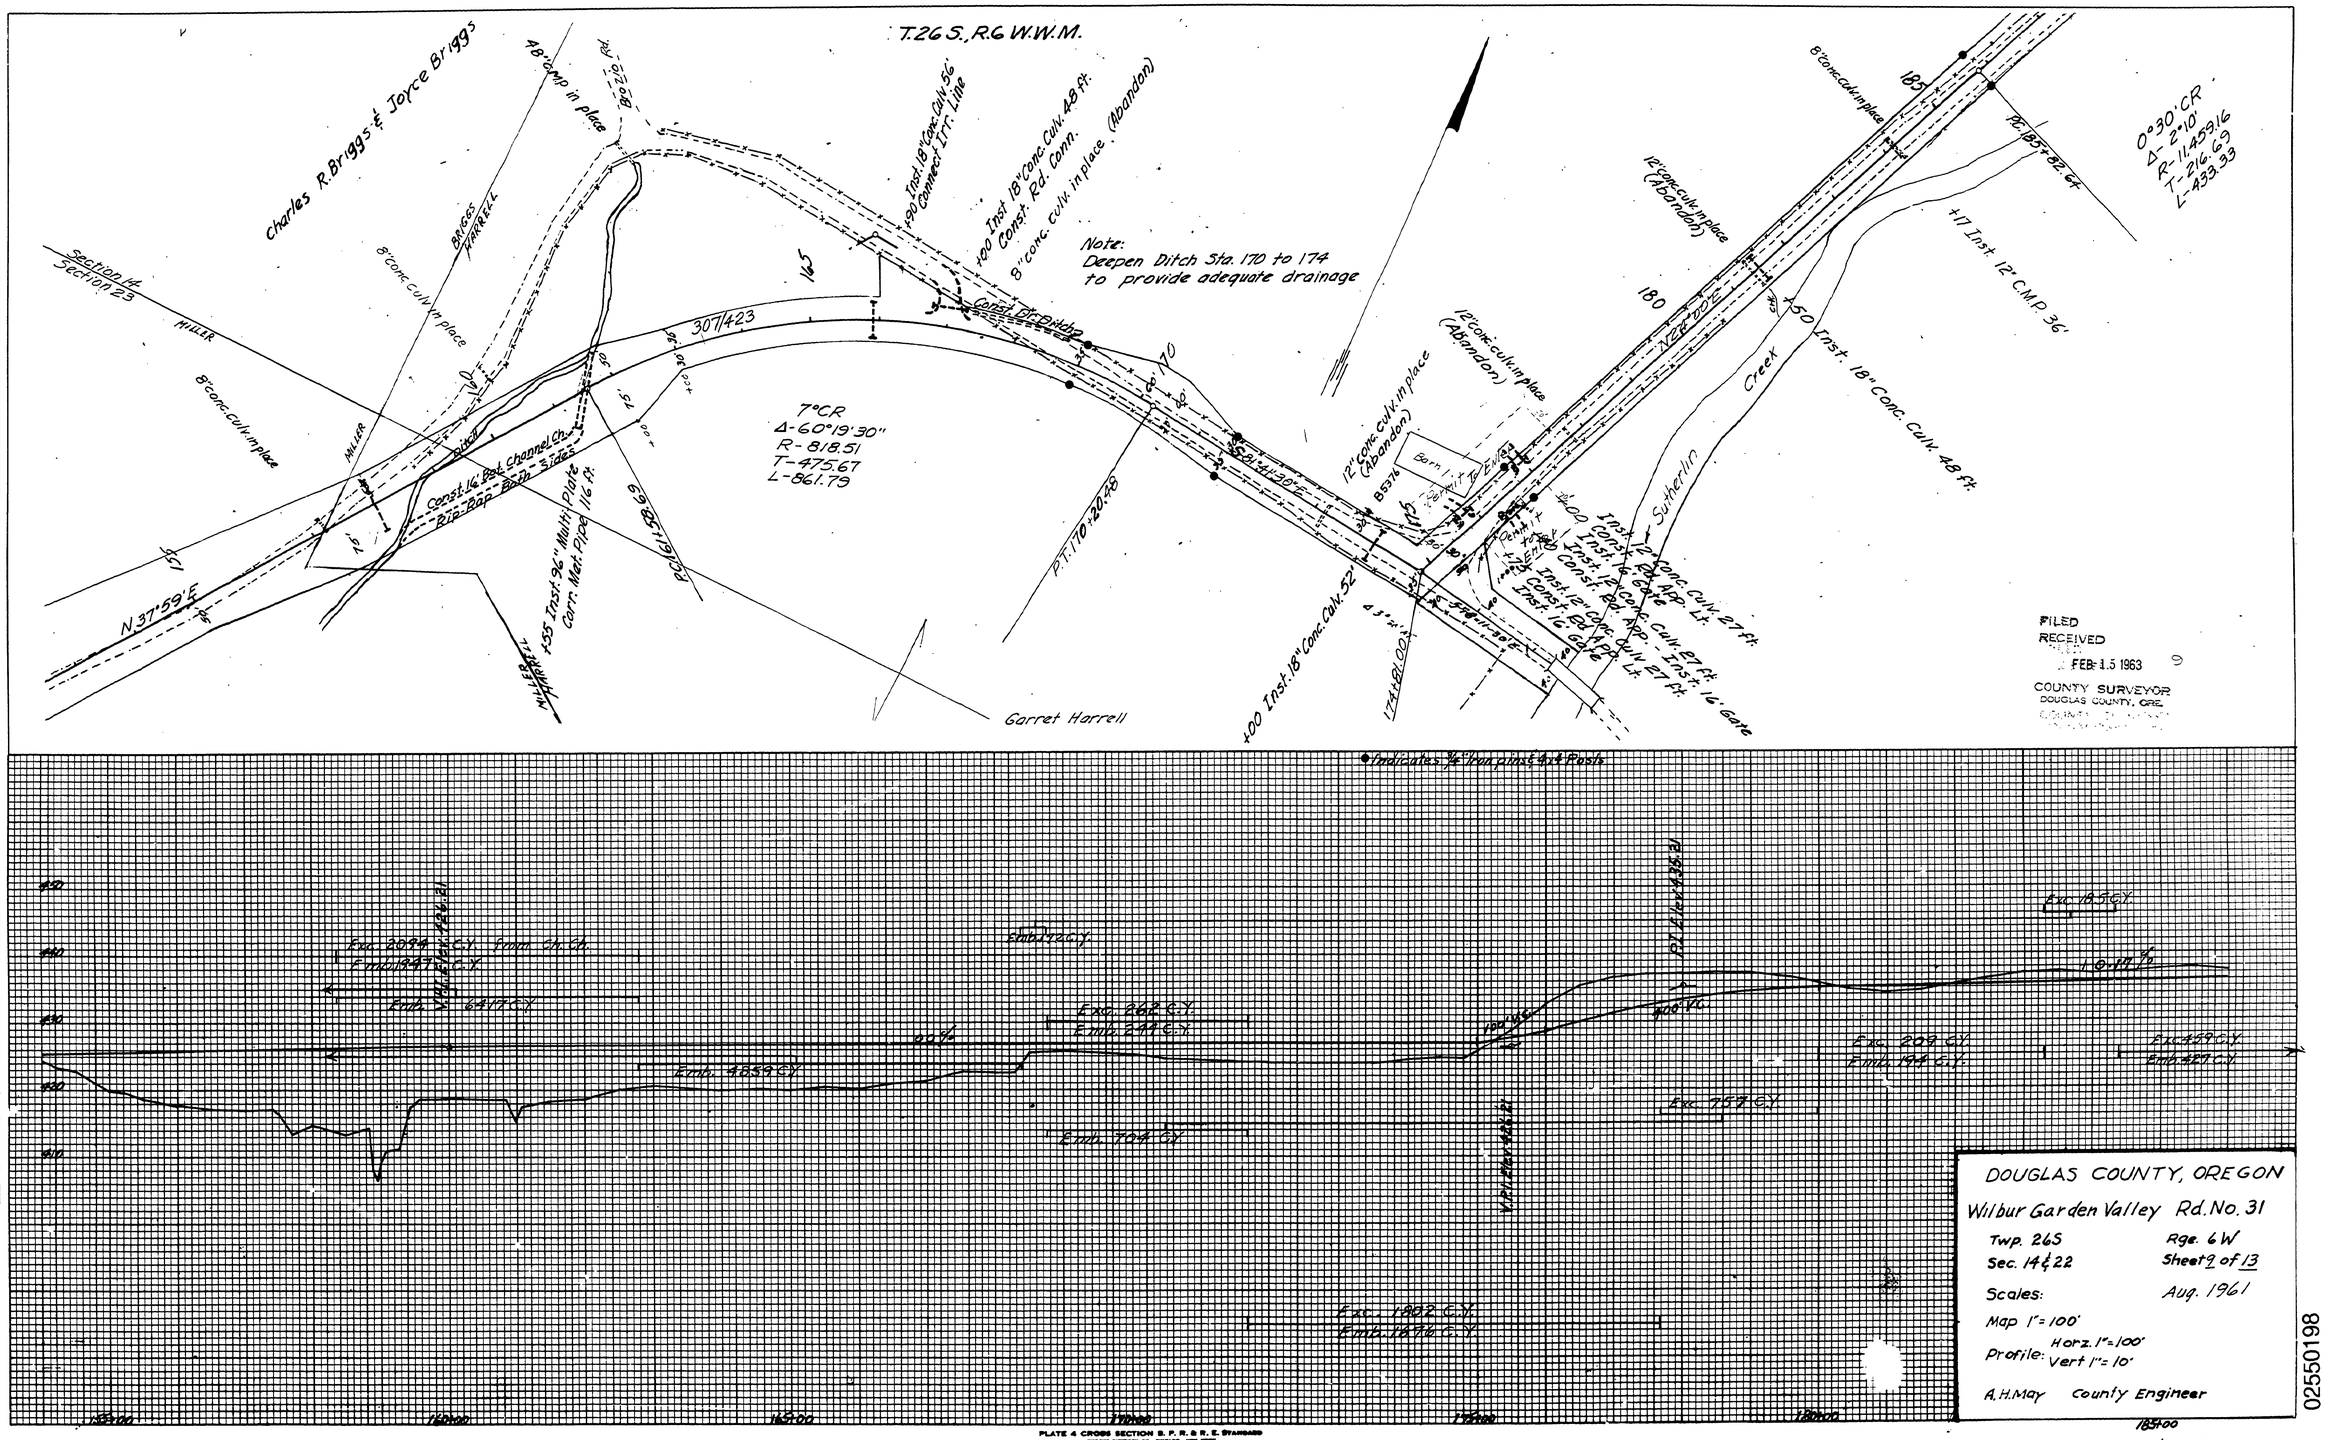

DOUGLAS COUNTY, OREGON

Wilbur Garden Valley Rd. No. 31

Twp. 26S Rge. 6W

Sec. 14 & 22 Sheet 9 of 13

Scales: Aug. 1961

Map 1" = 100'

Profile: Horz. 1" = 100' Vert 1" = 10'

A.H. May County Engineer

02550198

PLATE 4 CROSS SECTION B. P. R. & R. E. STANDARD
EUGENE DIETZGEN CO. CHICAGO - NEW YORK

M.P. 2.55 - 1.98 Co Rd # 31 Aug. 1961 Sht. 9 of 13 (45)

FINAL SURVEY			DATE
NOTE BOOK	SURVEYED		
	PLOTTED		
	TRAVERSE		
	AREAS		
NO.	AREAS CHECKED		

ORIGINAL SURVEY			DATE
NOTE BOOK	SURVEYED		
	PLOTTED		
	TRAVERSE		
	AREAS		
NO.	AREAS CHECKED		