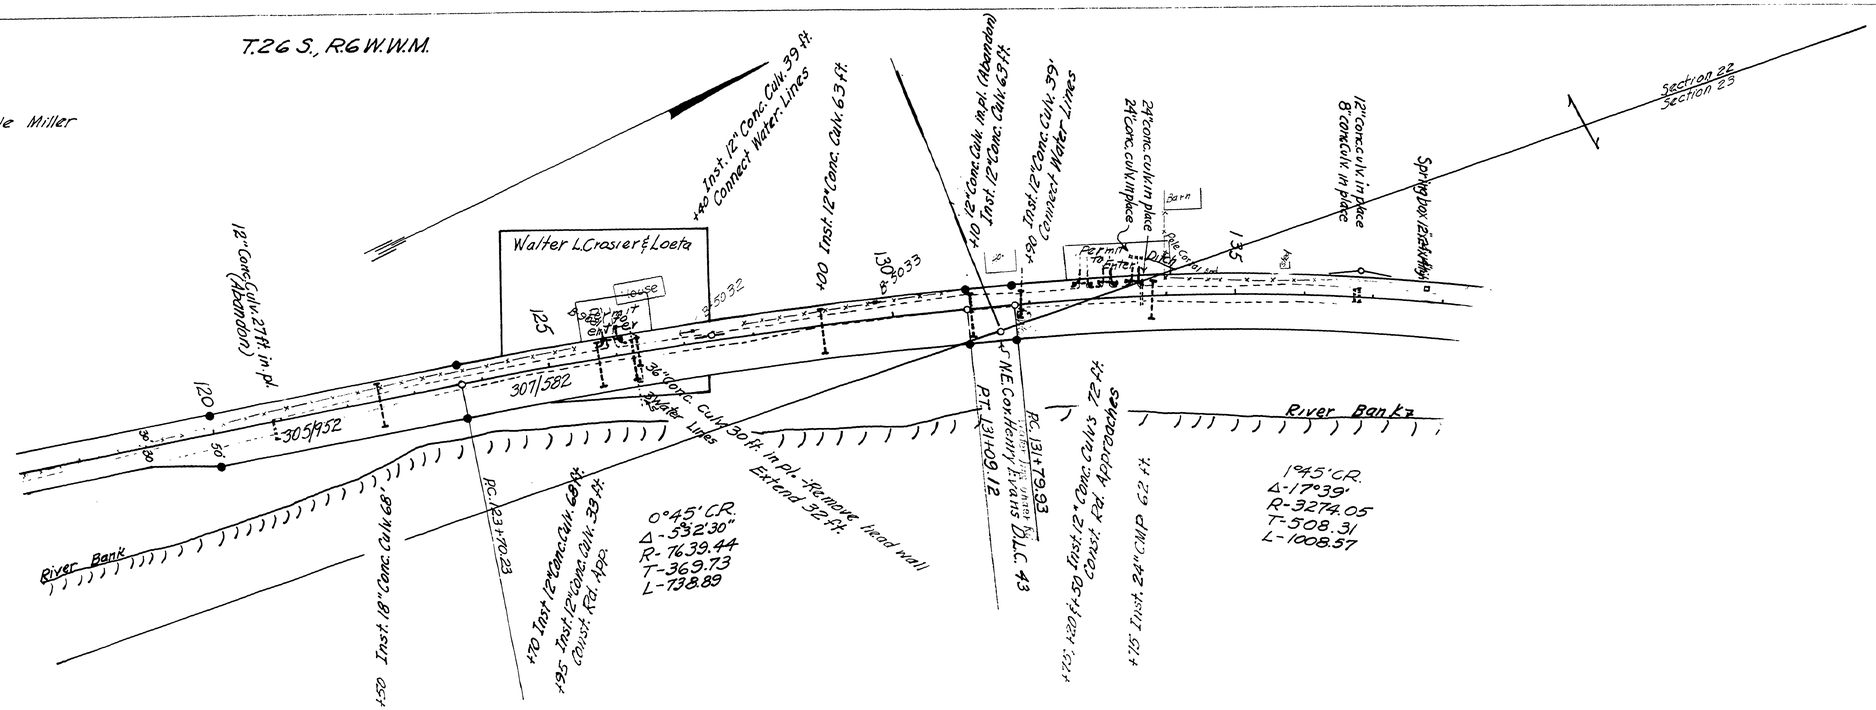

● Indicates 3/4" Iron pins & 4x4 Posts.

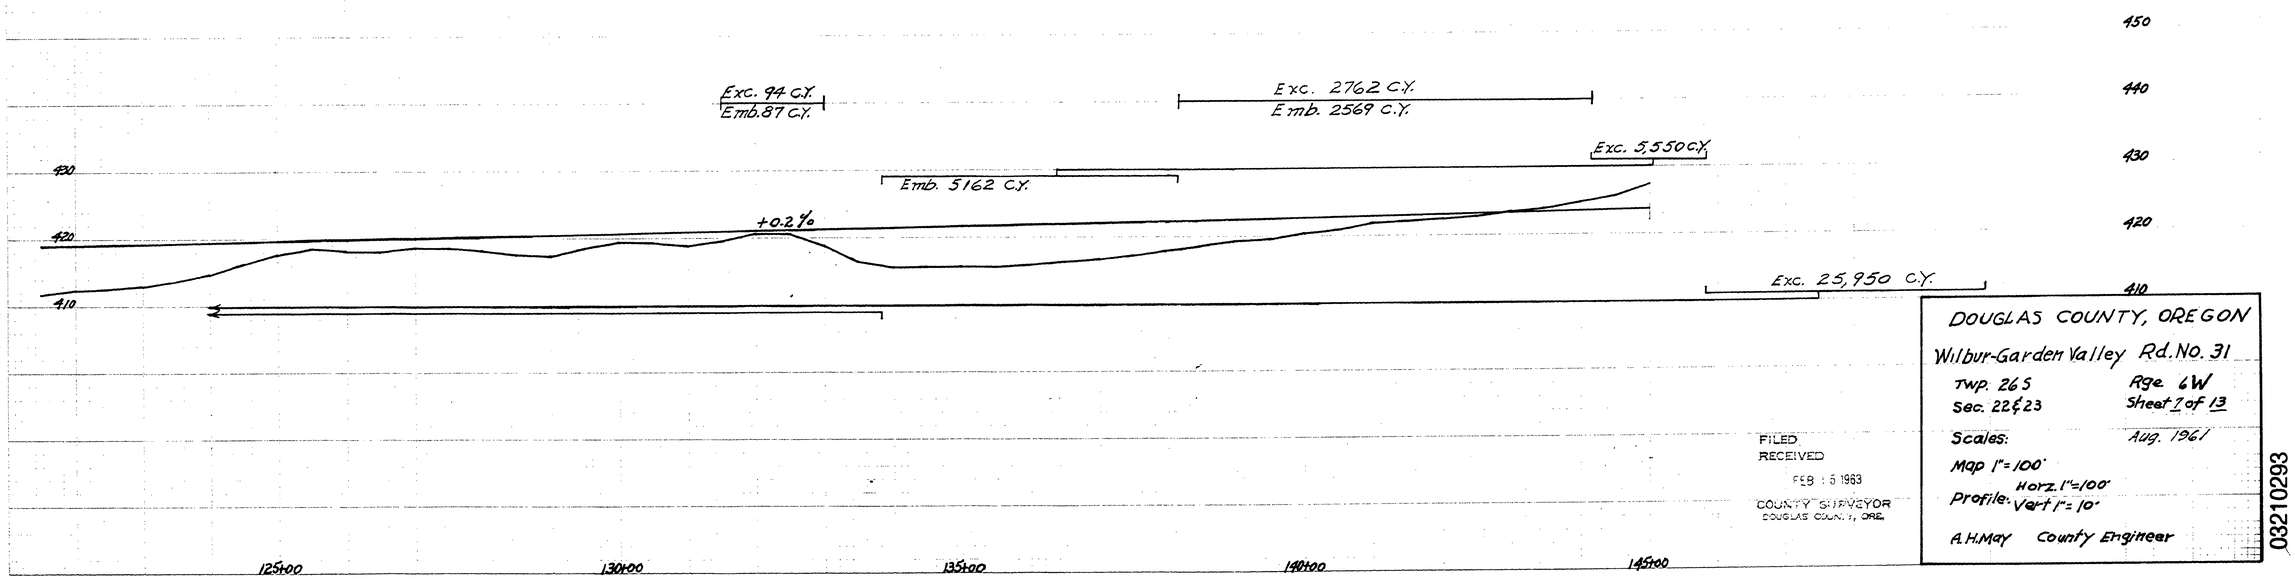

DOUGLAS COUNTY, OREGON

Wilbur-Garden Valley Rd. No. 31

Twp. 26 S — Rge. 6 W

Sec. 22 & 23 — Sheet 7 of 13

Scales: — Aug. 1961

Map 1" = 100'

Profile: Horz. 1" = 100' Vert 1" = 10'

A. H. May — County Engineer

FILED
RECEIVED
FEB 15 1963
COUNTY SURVEYOR
DOUGLAS COUNTY, ORE.

03210293

M.P. 3.21 - 2.93

Co. Rd. #31 — 1961 — sht 7 of 13

43