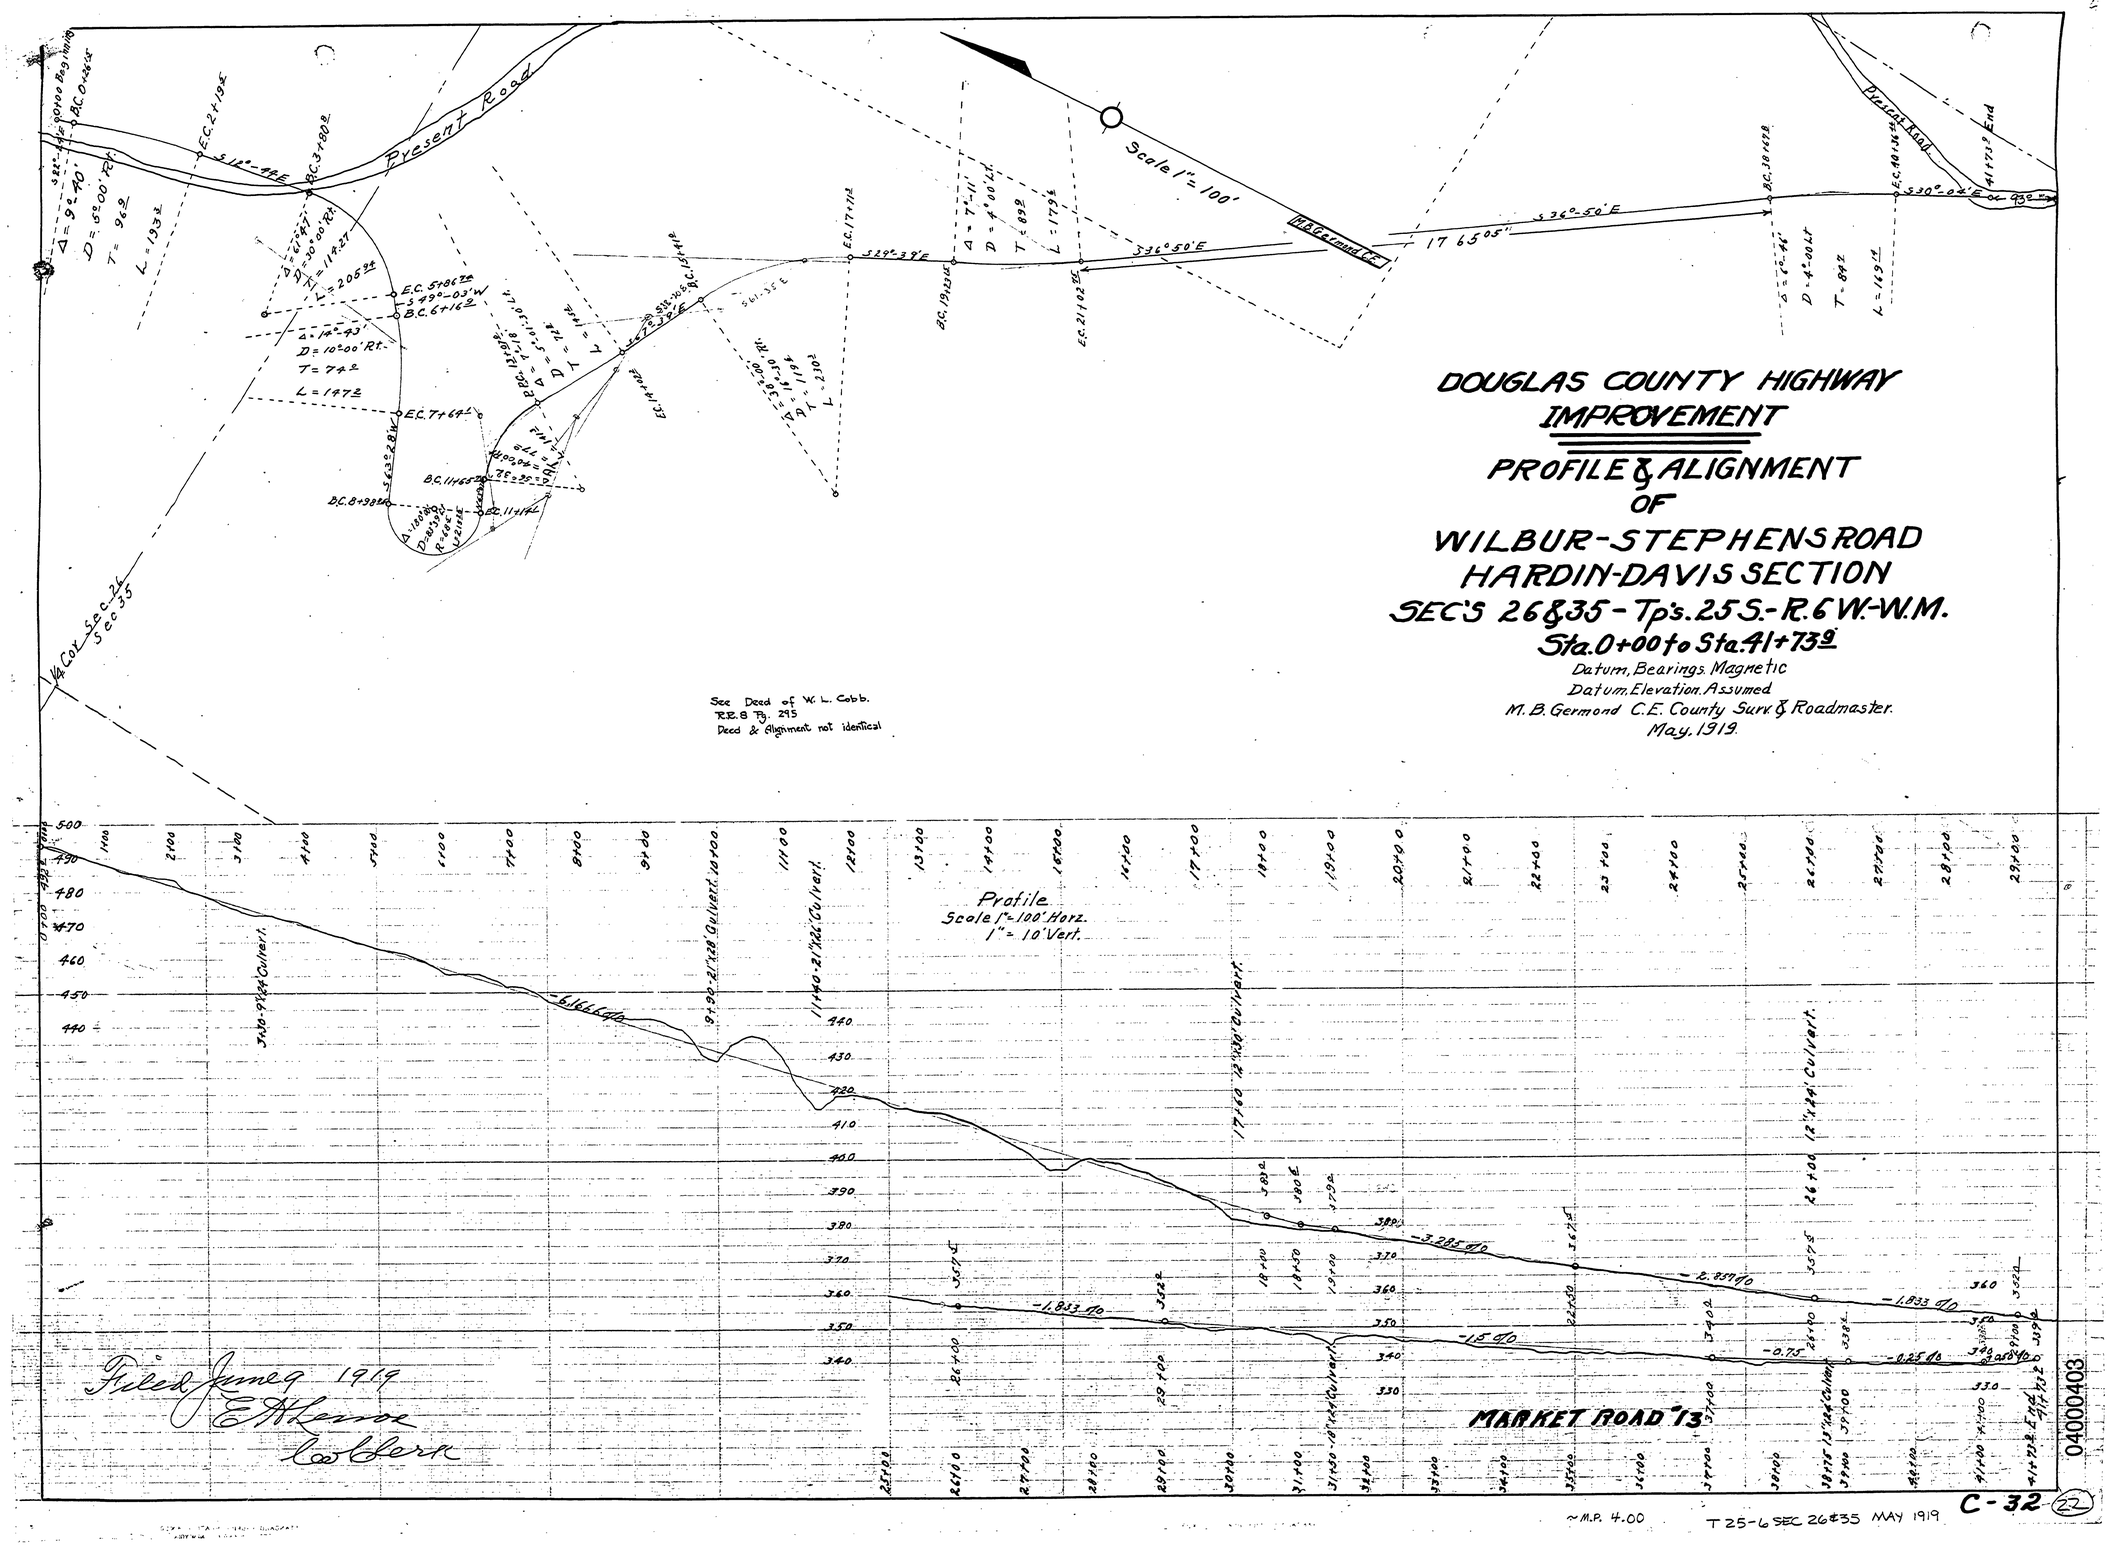
DOUGLAS COUNTY HIGHWAY
IMPROVEMENT
PROFILE & ALIGNMENT
OF
WILBUR-STEPHENS ROAD
HARDIN-DAVIS SECTION
SEC'S 26 & 35 - Tp's. 25 S. - R. 6 W. - W.M.
Sta. 0+00 to Sta. 41+73.9
Datum, Bearings, Magnetic
Datum, Elevation, Assumed
M. B. Germond C.E. County Surv. & Roadmaster.
May, 1919.
Scale 1" = 100'
Present Road
Profile
Scale 1" = 100' Horz.
1" = 10' Vert.
See Deed of W. L. Cobb.
R.R.S. Pg. 295
Deed & Alignment not identical
MARKET ROAD 13
Filed June 9 1919
E. H. Kenoe
Co. Clerk
C-32
T 25-6 SEC 26 & 35 MAY 1919
~M.P. 4.00
04000403